PROPERTY SURVEY
FOR
CENTURY 21, COUNTRY REALITY
IN SECTION 18, T2S, R4W, U.S.B.&M.

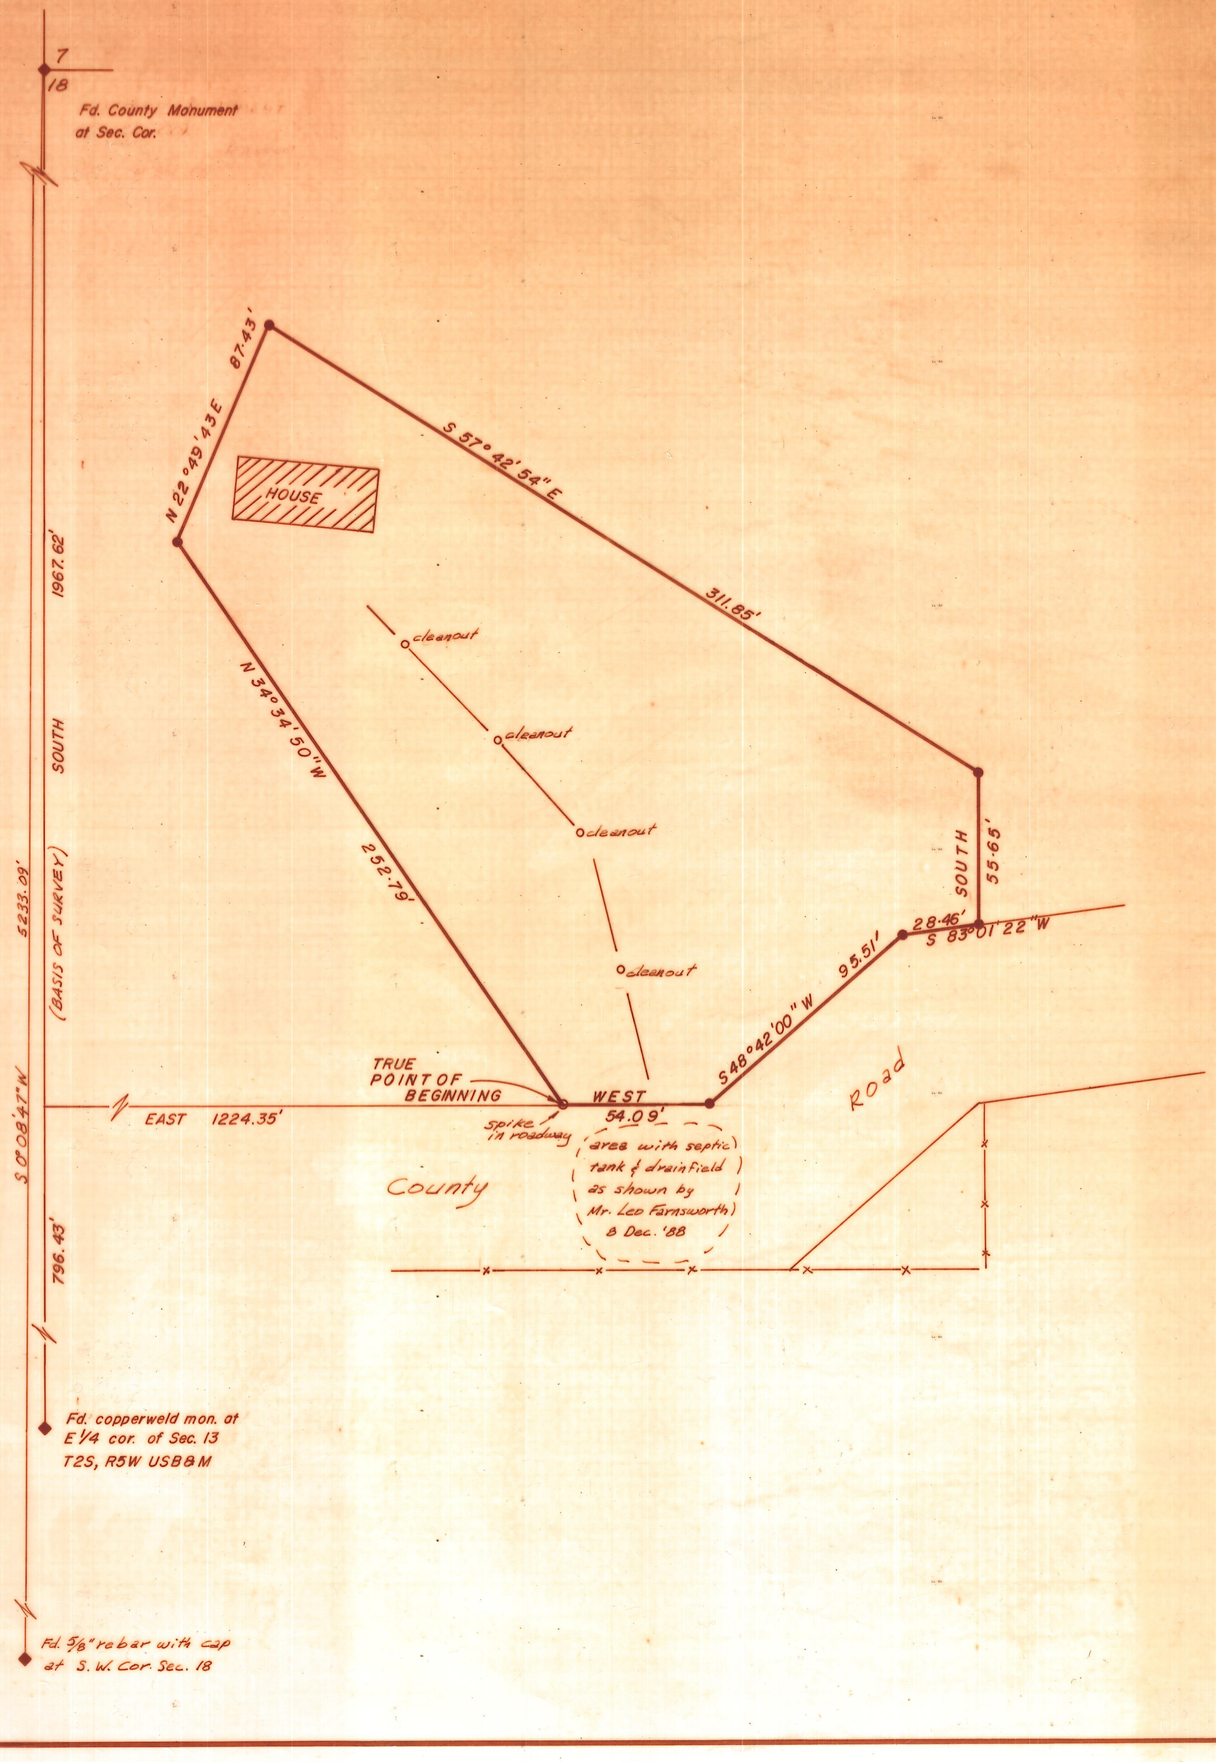

1" = 40'

● indicates ½" X 24" rebar w/cap set by this survey.

—x— indicates existing fences.

SURVEYOR'S CERTIFICATE

This is to certify that I have surveyed the parcel of land shown on this plat, and that the monuments indicated were found or set during said survey, and that this plat accurately represents said survey to the best of my knowledge.

Jerry D. Allred

Jerry D. Allred, Registered Land Surveyor, Cert. No. 3817 (Utah)

REGISTERED LAND SURVEYOR
No. 3817
JERRY D.
ALLRED
STATE OF UTAH

DUCH Co. SUR File #44
5 Jan 1989

JERRY D. ALLRED & ASSOCIATES
Surveying & Engineering Consultants
121 North Center Street
P.O. Drawer C
DUCHESNE, UTAH 84021
(801) 738-5352

#44

26 Dec. '88 78-127-033