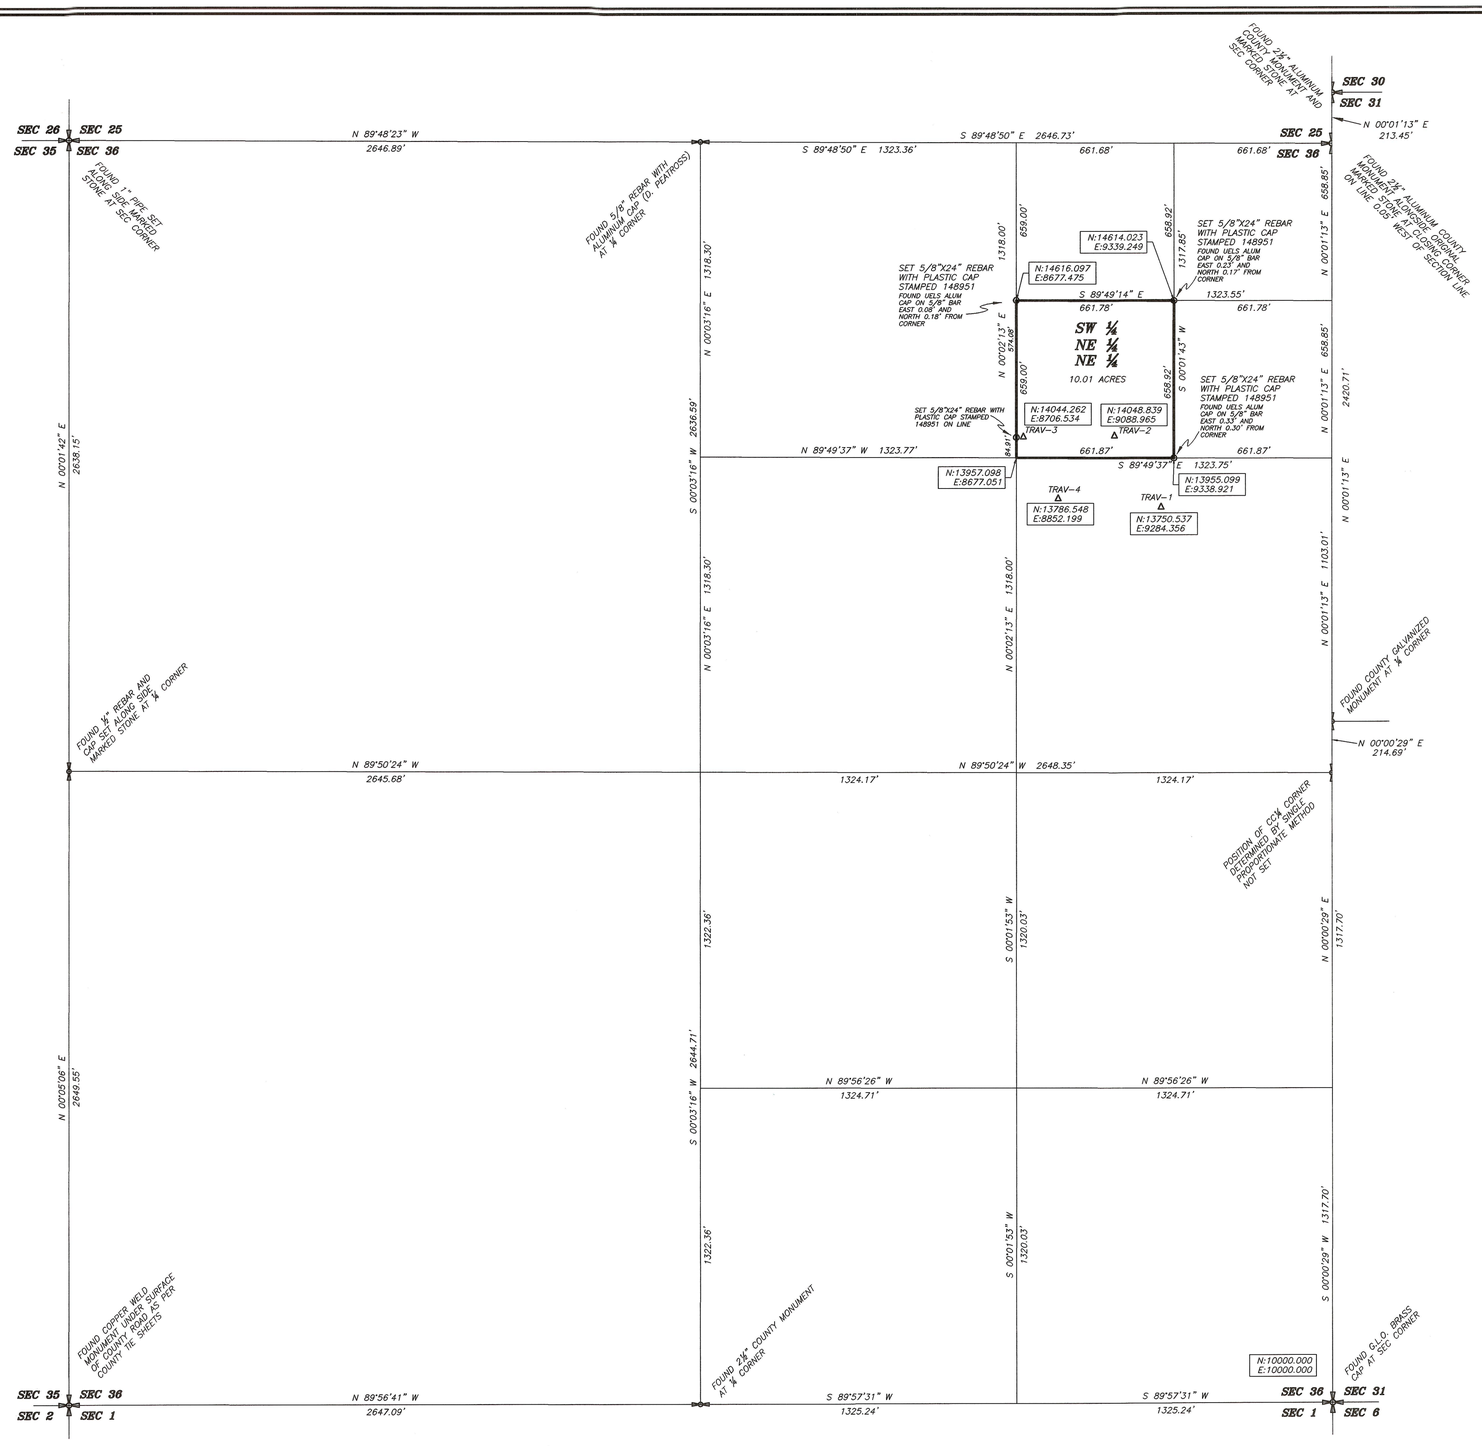

PROPERTY SURVEY FOR

COLER & COLANTONIO, INC.

SECTION 36, TOWNSHIP 2 SOUTH, RANGE 5 WEST

UINTAH SPECIAL BASE AND MERIDIAN

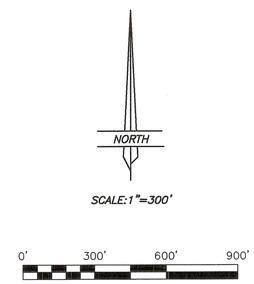

DESCRIPTION

Southwest 1/4 of the Northeast 1/4 of the Northeast 1/4 of Section 36, Township 2 South, Range 5 West, Uintah Special Base and Meridian.

NARRATIVE

This survey was performed at the request of Mr. Chris Patch of Coler & Colantonio, Inc. for the purpose of marking on the ground the corners of the SW1/4 of the NE1/4 of the NE1/4 of Section 36. The controlling monuments around the section were found as shown on the plat and used to control the survey.

LEGEND AND NOTES

N:10000.000 E:10000.000 — INDICATES LOCAL COORDINATE VALUES FOR SELECTED POINTS

THIS SURVEY WAS PERFORMED USING G.P.S. (GLOBAL POSITIONING SYSTEM) PROCEDURES AND EQUIPMENT. THE BASIS OF BEARINGS IS BASED ON WGS-84 DATUM.

SURVEYOR'S CERTIFICATE

This is to certify that I have surveyed the parcel of land shown on this plat, and that the monuments indicated were found or set during said survey, and that this plat accurately represents said survey to the best of my knowledge.

PROFESSIONAL LAND SURVEYOR No. 148951 JERRY D. ALLRED 10 May '03 STATE OF UTAH

Jerry D. Allred, Licensed Land Surveyor, Certificate 148951 (Utah)

County Surveyor's File # 1308

JERRY D. ALLRED & ASSOCIATES
SURVEYING CONSULTANTS
121 NORTH CENTER ST.--P.O. BOX 975
DUCHESNE, UTAH 84021
(435) 738-5357

7 MAY 2003 03-100-040