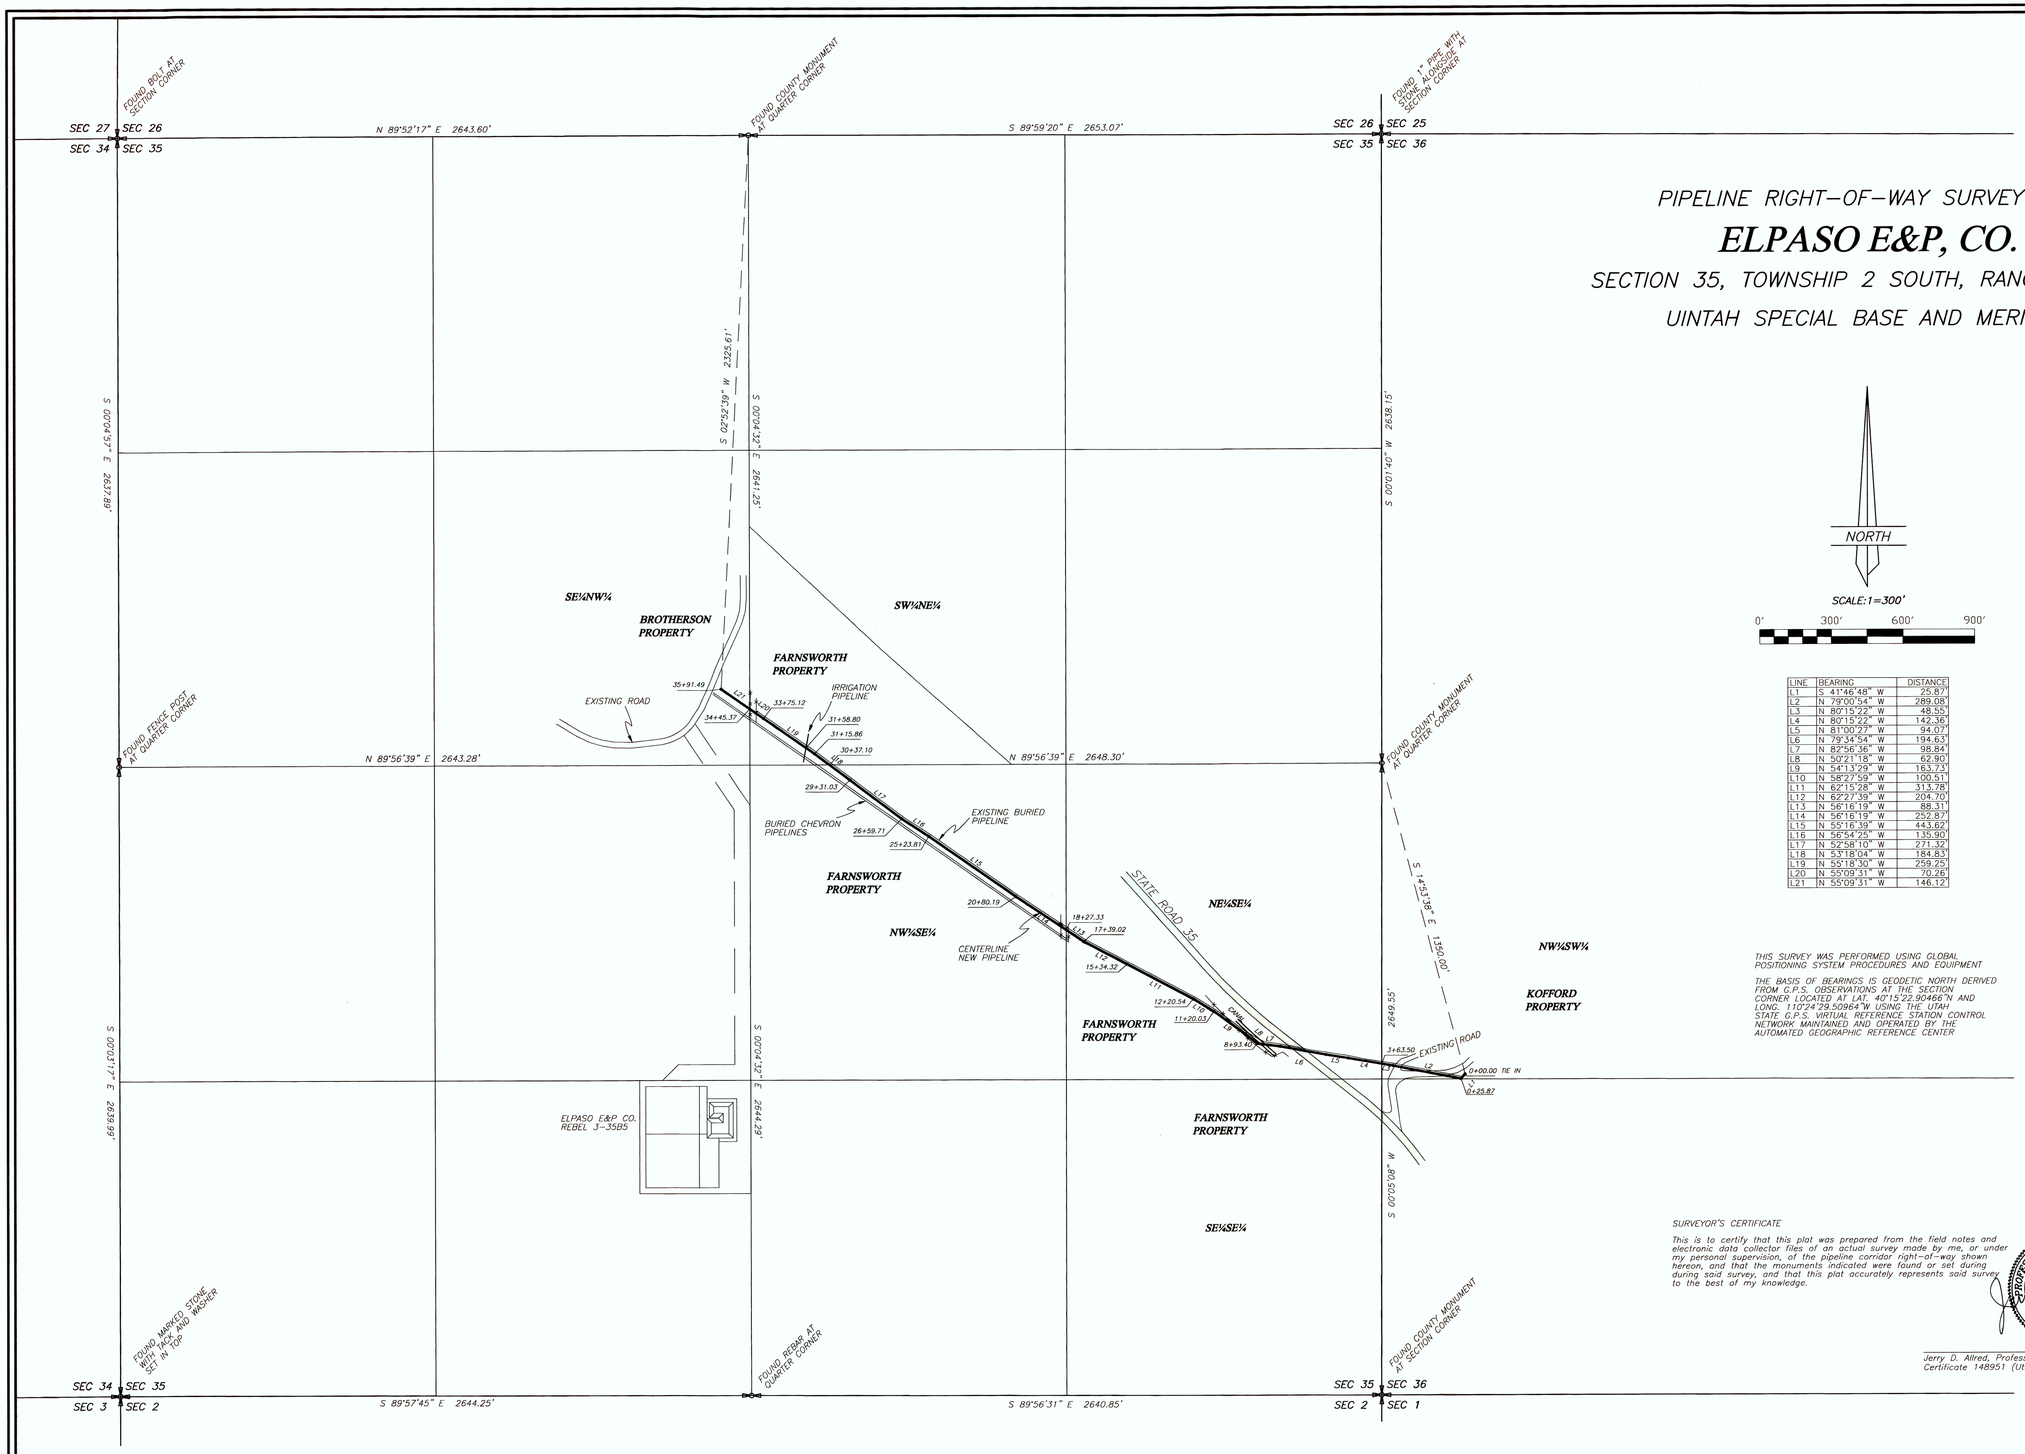


PIPELINE RIGHT-OF-WAY SURVEY FOR

# ELPASO E&P, CO.

SECTION 35, TOWNSHIP 2 SOUTH, RANGE 5 WEST

UINTAH SPECIAL BASE AND MERIDIAN

NORTH

SCALE: 1=300'

0' 300' 600' 900'

| LINE | BEARING | DISTANCE |
|---|---|---|
| L1 | S 41°46'48" W | 25.87' |
| L2 | N 79°00'54" W | 289.08' |
| L3 | N 80°15'22" W | 48.55' |
| L4 | N 80°15'22" W | 142.36' |
| L5 | N 81°00'27" W | 94.07' |
| L6 | N 79°34'54" W | 194.63' |
| L7 | N 82°56'36" W | 98.84' |
| L8 | N 50°21'18" W | 62.90' |
| L9 | N 54°13'29" W | 163.73' |
| L10 | N 58°27'59" W | 100.51' |
| L11 | N 62°15'28" W | 313.78' |
| L12 | N 62°27'39" W | 204.70' |
| L13 | N 56°16'19" W | 88.31' |
| L14 | N 56°16'19" W | 252.87' |
| L15 | N 55°16'39" W | 443.62' |
| L16 | N 56°54'25" W | 135.90' |
| L17 | N 52°58'10" W | 271.32' |
| L18 | N 53°18'04" W | 184.83' |
| L19 | N 55°18'30" W | 259.25' |
| L20 | N 55°09'31" W | 70.26' |
| L21 | N 55°09'31" W | 146.12' |

THIS SURVEY WAS PERFORMED USING GLOBAL POSITIONING SYSTEM PROCEDURES AND EQUIPMENT

THE BASIS OF BEARINGS IS GEODETIC NORTH DERIVED FROM G.P.S. OBSERVATIONS AT THE SECTION CORNER LOCATED AT LAT. 40°15'22.90466"N AND LONG. 110°24'29.50964"W USING THE UTAH STATE G.P.S. VIRTUAL REFERENCE STATION CONTROL NETWORK MAINTAINED AND OPERATED BY THE AUTOMATED GEOGRAPHIC REFERENCE CENTER

SURVEYOR'S CERTIFICATE

This is to certify that this plat was prepared from the field notes and electronic data collector files of an actual survey made by me, or under my personal supervision, of the pipeline corridor right-of-way shown hereon, and that the monuments indicated were found or set during during said survey, and that this plat accurately represents said survey to the best of my knowledge.

PROFESSIONAL LAND SURVEYOR No. 148951 JERRY D. ALLRED 13 Dec 10 STATE OF UTAH

Jerry D. Allred, Professional Land Surveyor, Certificate 148951 (Utah)

COUNTY SURVEYOR FILE NO. 2358

7 DEC 2010 01-128-196

JERRY D. ALLRED AND ASSOCIATES
SURVEYING CONSULTANTS
1235 NORTH 700 EAST--P.O. BOX 975
DUCHESNE, UTAH 84021
(435) 738-5352