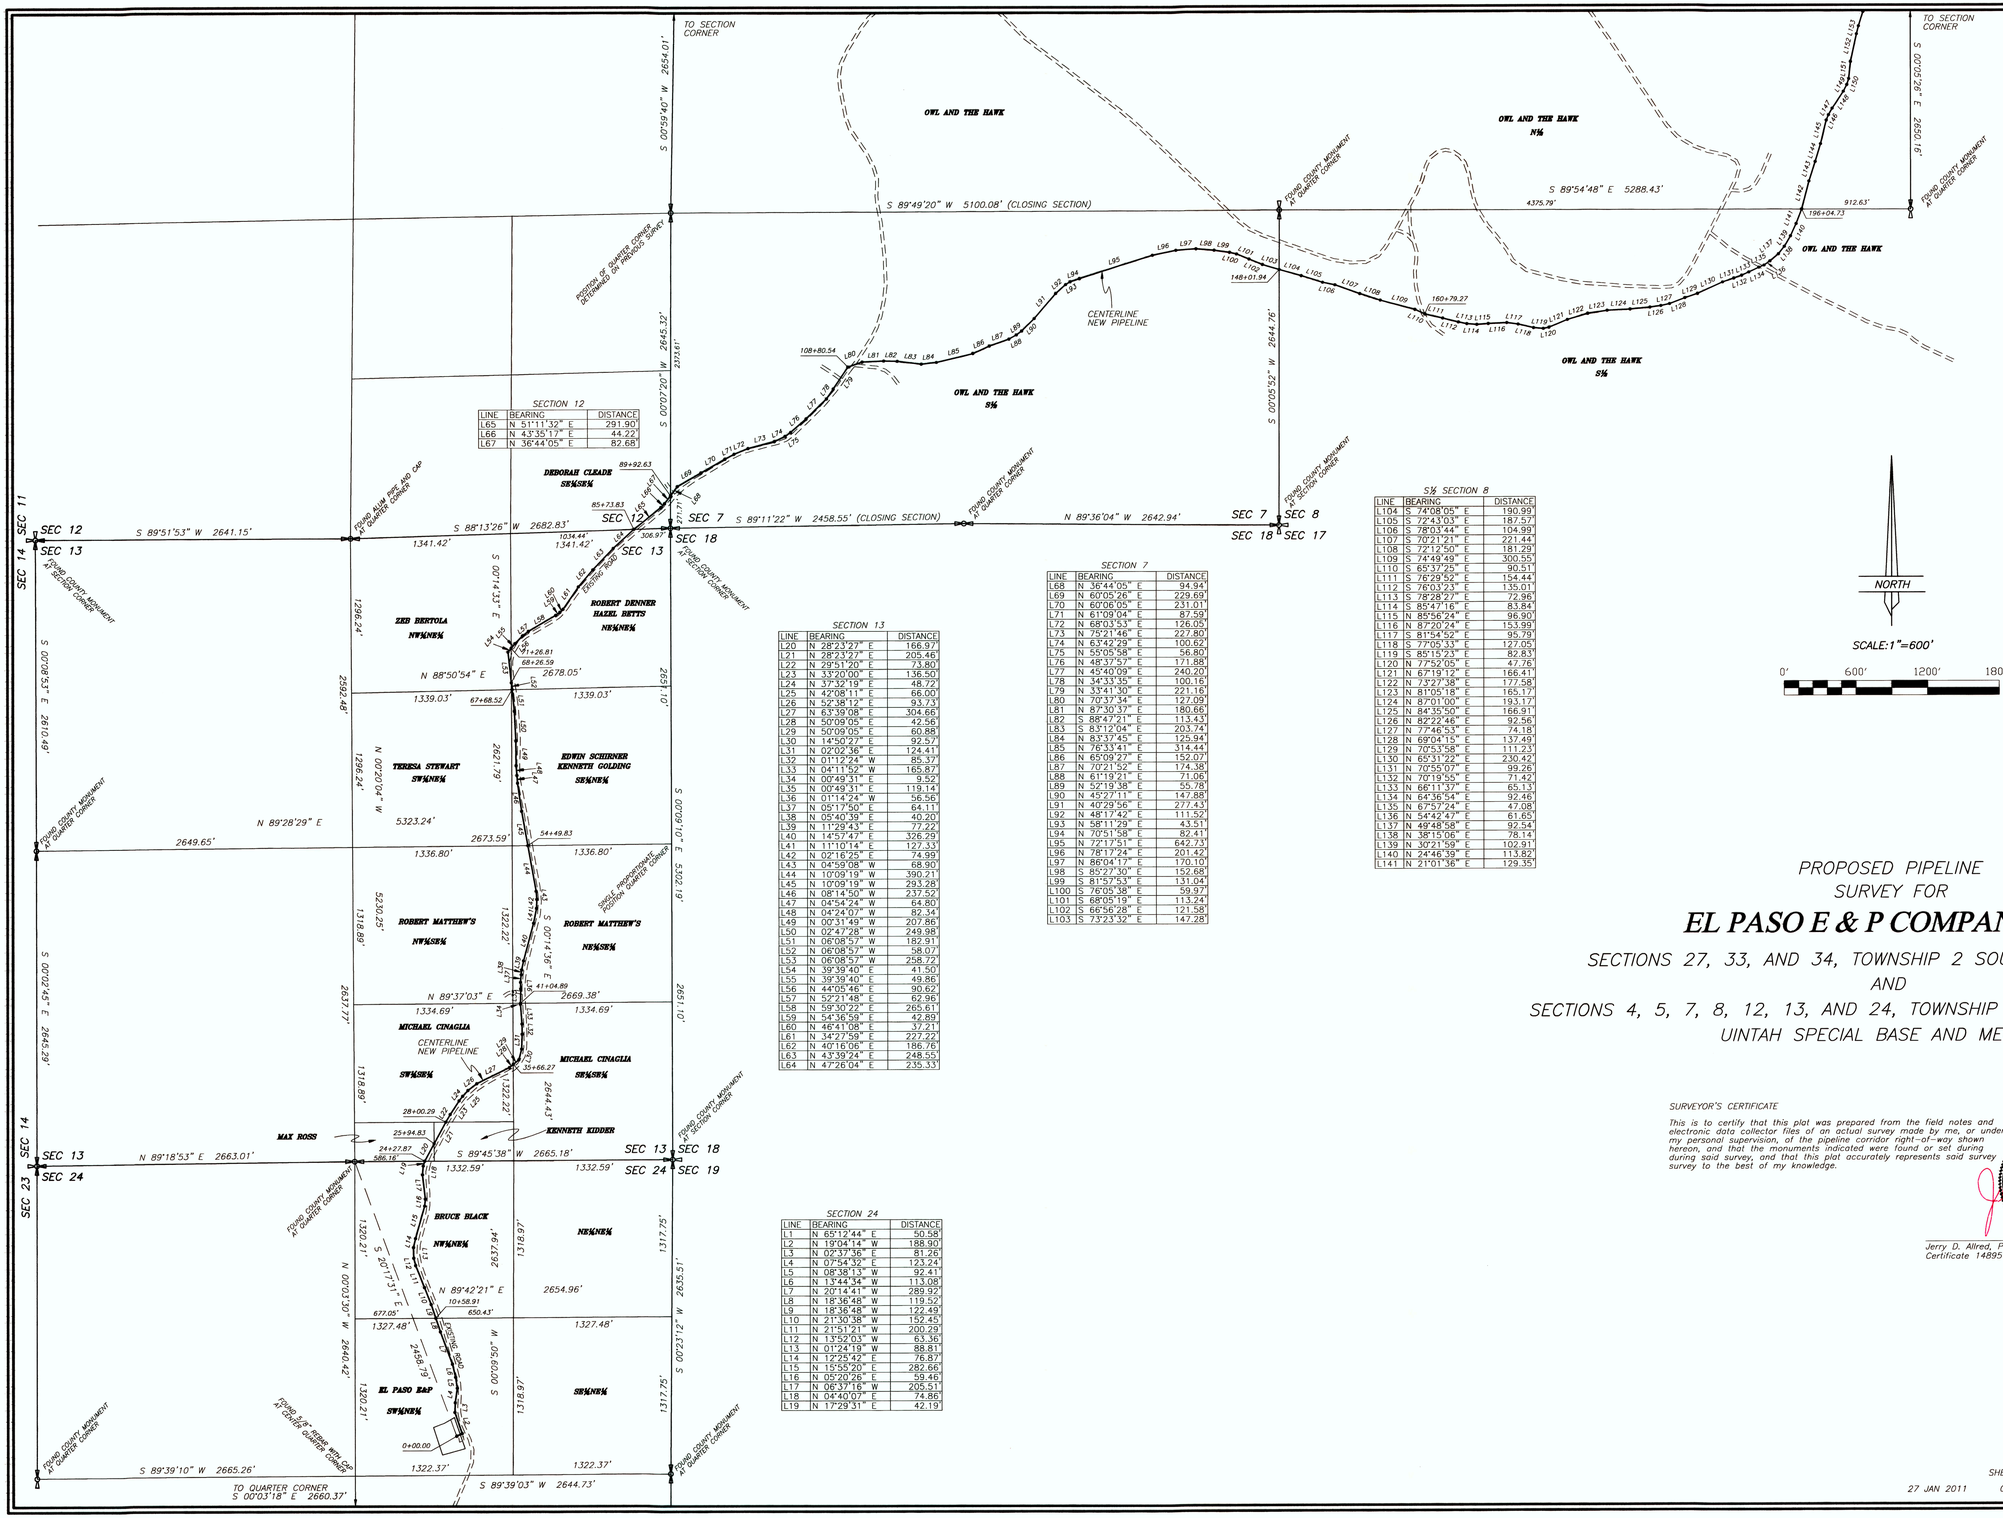

SECTION 12

LINE	BEARING	DISTANCE
L65	N 51°11'32" E	291.90'
L66	N 43°35'17" E	44.22'
L67	N 36°44'05" E	82.68'

SECTION 13

LINE	BEARING	DISTANCE
L20	N 28°23'27" E	166.97'
L21	N 28°23'27" E	205.46'
L22	N 29°51'20" E	73.80'
L23	N 33°20'00" E	136.50'
L24	N 37°32'19" E	48.72'
L25	N 42°08'11" E	66.00'
L26	N 52°38'12" E	93.73'
L27	N 63°39'08" E	304.66'
L28	N 50°09'05" E	42.56'
L29	N 50°09'05" E	60.88'
L30	N 14°50'27" E	92.57'
L31	N 02°02'36" E	124.41'
L32	N 01°12'24" W	85.37'
L33	N 04°11'52" W	165.87'
L34	N 00°49'31" E	9.52'
L35	N 00°49'31" E	119.14'
L36	N 01°14'24" W	56.56'
L37	N 05°17'50" E	64.11'
L38	N 05°40'39" E	40.20'
L39	N 11°29'43" E	77.22'
L40	N 14°57'47" E	326.29'
L41	N 11°10'14" E	127.33'
L42	N 02°16'25" E	74.99'
L43	N 04°59'08" W	68.90'
L44	N 10°09'19" W	390.21'
L45	N 10°09'19" W	293.28'
L46	N 08°14'50" W	237.52'
L47	N 04°54'24" W	64.80'
L48	N 04°24'07" W	82.34'
L49	N 00°31'49" W	207.86'
L50	N 02°47'28" W	249.98'
L51	N 06°08'57" W	182.91'
L52	N 06°08'57" W	58.07'
L53	N 06°08'57" W	258.72'
L54	N 39°39'40" E	41.50'
L55	N 39°39'40" E	49.86'
L56	N 44°09'46" E	90.62'
L57	N 52°21'48" E	62.96'
L58	N 59°30'22" E	265.61'
L59	N 54°36'59" E	42.89'
L60	N 46°41'08" E	37.21'
L61	N 34°27'59" E	227.22'
L62	N 40°16'06" E	186.78'
L63	N 43°39'24" E	248.55'
L64	N 47°26'04" E	235.33'

SECTION 7

LINE	BEARING	DISTANCE
L68	N 36°44'05" E	94.94'
L69	N 60°05'26" E	229.69'
L70	N 60°06'05" E	231.01'
L71	N 61°09'04" E	87.59'
L72	N 68°03'53" E	126.05'
L73	N 75°21'46" E	227.80'
L74	N 63°42'29" E	100.62'
L75	N 55°05'58" E	56.80'
L76	N 48°37'57" E	171.88'
L77	N 45°40'09" E	240.20'
L78	N 34°33'35" E	100.16'
L79	N 33°41'30" E	221.16'
L80	N 70°37'34" E	127.09'
L81	N 87°30'37" E	180.66'
L82	S 88°47'21" E	113.43'
L83	S 83°12'04" E	203.74'
L84	N 83°37'45" E	125.94'
L85	N 76°33'47" E	314.44'
L86	N 65°09'27" E	152.07'
L87	N 70°21'52" E	174.38'
L88	N 61°19'21" E	71.06'
L89	N 52°19'38" E	55.78'
L90	N 45°27'11" E	147.88'
L91	N 40°29'56" E	277.43'
L92	N 48°17'42" E	111.52'
L93	N 58°11'29" E	43.51'
L94	N 70°51'58" E	82.41'
L95	N 72°17'51" E	642.73'
L96	N 78°17'24" E	201.42'
L97	N 86°04'17" E	170.10'
L98	S 85°27'30" E	152.68'
L99	S 81°57'53" E	131.04'
L100	S 76°00'38" E	59.97'
L101	S 68°05'19" E	113.24'
L102	S 66°56'28" E	121.58'
L103	S 73°23'32" E	147.28'

S½ SECTION 8

LINE	BEARING	DISTANCE
L104	S 74°08'05" E	190.99'
L105	S 72°43'03" E	187.57'
L106	S 78°03'44" E	104.99'
L107	S 70°21'21" E	221.44'
L108	S 72°12'50" E	181.29'
L109	S 74°49'49" E	300.55'
L110	S 65°37'25" E	90.51'
L111	S 76°29'52" E	154.44'
L112	S 76°03'23" E	135.01'
L113	S 78°28'27" E	72.96'
L114	S 85°47'16" E	83.84'
L115	N 85°56'24" E	96.90'
L116	N 87°20'24" E	153.99'
L117	S 81°54'52" E	95.79'
L118	S 77°05'33" E	127.05'
L119	S 85°15'23" E	82.83'
L120	N 77°52'05" E	47.76'
L121	N 67°19'12" E	166.41'
L122	N 73°27'38" E	177.58'
L123	N 81°05'18" E	165.17'
L124	N 87°01'00" E	193.17'
L125	N 84°35'50" E	166.91'
L126	N 82°22'46" E	92.56'
L127	N 77°46'53" E	74.18'
L128	N 69°04'15" E	137.49'
L129	N 70°53'58" E	111.23'
L130	N 65°31'22" E	230.42'
L131	N 70°55'07" E	99.26'
L132	N 70°19'55" E	71.42'
L133	N 66°11'37" E	65.13'
L134	N 64°36'54" E	92.46'
L135	N 67°57'24" E	47.08'
L136	N 54°42'47" E	61.65'
L137	N 49°48'58" E	92.54'
L138	N 38°15'06" E	78.14'
L139	N 30°21'59" E	102.91'
L140	N 24°46'39" E	113.82'
L141	N 21°01'38" E	129.35'

N½ SECTION 8

LINE	BEARING	DISTANCE
L142	N 14°36'52" E	242.31'
L143	N 17°47'47" E	171.78'
L144	N 16°25'36" E	156.84'
L145	N 13°47'06" E	204.50'
L146	N 23°06'33" E	47.50'
L147	N 29°07'44" E	62.94'
L148	N 33°29'14" E	170.19'
L149	N 27°35'58" E	63.92'
L150	N 17°31'28" E	52.16'
L151	N 05°31'44" E	144.55'
L152	N 12°08'42" E	238.34'
L153	N 14°27'26" E	68.12'
L154	N 17°07'52" E	126.64'
L155	N 20°00'33" E	65.65'
L156	N 22°03'43" E	255.81'
L157	N 24°48'15" E	136.49'
L158	N 25°48'34" E	216.84'
L159	N 24°19'31" E	127.94'
L160	N 14°27'14" E	181.88'
L161	N 05°47'42" E	80.68'

PROPOSED PIPELINE
SURVEY FOR

EL PASO E & P COMPANY, L.P.

SECTIONS 27, 33, AND 34, TOWNSHIP 2 SOUTH, RANGE 5 WEST
AND
SECTIONS 4, 5, 7, 8, 12, 13, AND 24, TOWNSHIP 3 SOUTH, RANGE 5 WEST
UINTAH SPECIAL BASE AND MERIDIAN

SURVEYOR'S CERTIFICATE

This is to certify that this plat was prepared from the field notes and electronic data collector files of an actual survey made by me, or under my personal supervision, of the pipeline corridor right-of-way shown hereon, and that the monuments indicated were found or set during said survey, and that this plat accurately represents said survey to the best of my knowledge.

PROFESSIONAL LAND SURVEYOR No. 148951 JERRY D. ALLRED 28 JAN 11 STATE OF UTAH

Jerry D. Allred, Professional Land Surveyor, Certificate 148951 (Utah)

SECTION 24

LINE	BEARING	DISTANCE
L1	N 65°12'44" E	50.58'
L2	N 19°04'14" W	188.90'
L3	N 02°37'36" E	81.26'
L4	N 07°54'32" E	123.24'
L5	N 08°38'13" W	92.41'
L6	N 13°44'34" W	113.08'
L7	N 20°14'41" W	289.92'
L8	N 18°36'48" W	119.52'
L9	N 18°36'48" W	122.49'
L10	N 21°30'38" W	152.45'
L11	N 21°51'21" W	200.29'
L12	N 13°52'03" W	63.36'
L13	N 01°24'19" W	88.81'
L14	N 12°25'42" E	76.87'
L15	N 15°55'20" E	282.66'
L16	N 05°20'26" E	59.46'
L17	N 06°37'16" W	205.51'
L18	N 04°40'07" E	74.86'
L19	N 17°29'31" E	42.19'

County Surveyor's File # 2374

JERRY D. ALLRED & ASSOCIATES
SURVEYING CONSULTANTS
1235 NORTH 700 EAST--P.O. BOX 975
DUCHESNE, UTAH 84021
(435) 738-5352

SHEET 1 OF 2
27 JAN 2011 01-128-207