PROPERTY SURVEY FOR

TODD LINQUIST

SECTION 16, T 2 S, R 5 W

UINTAH SPECIAL BASE AND MERIDIAN

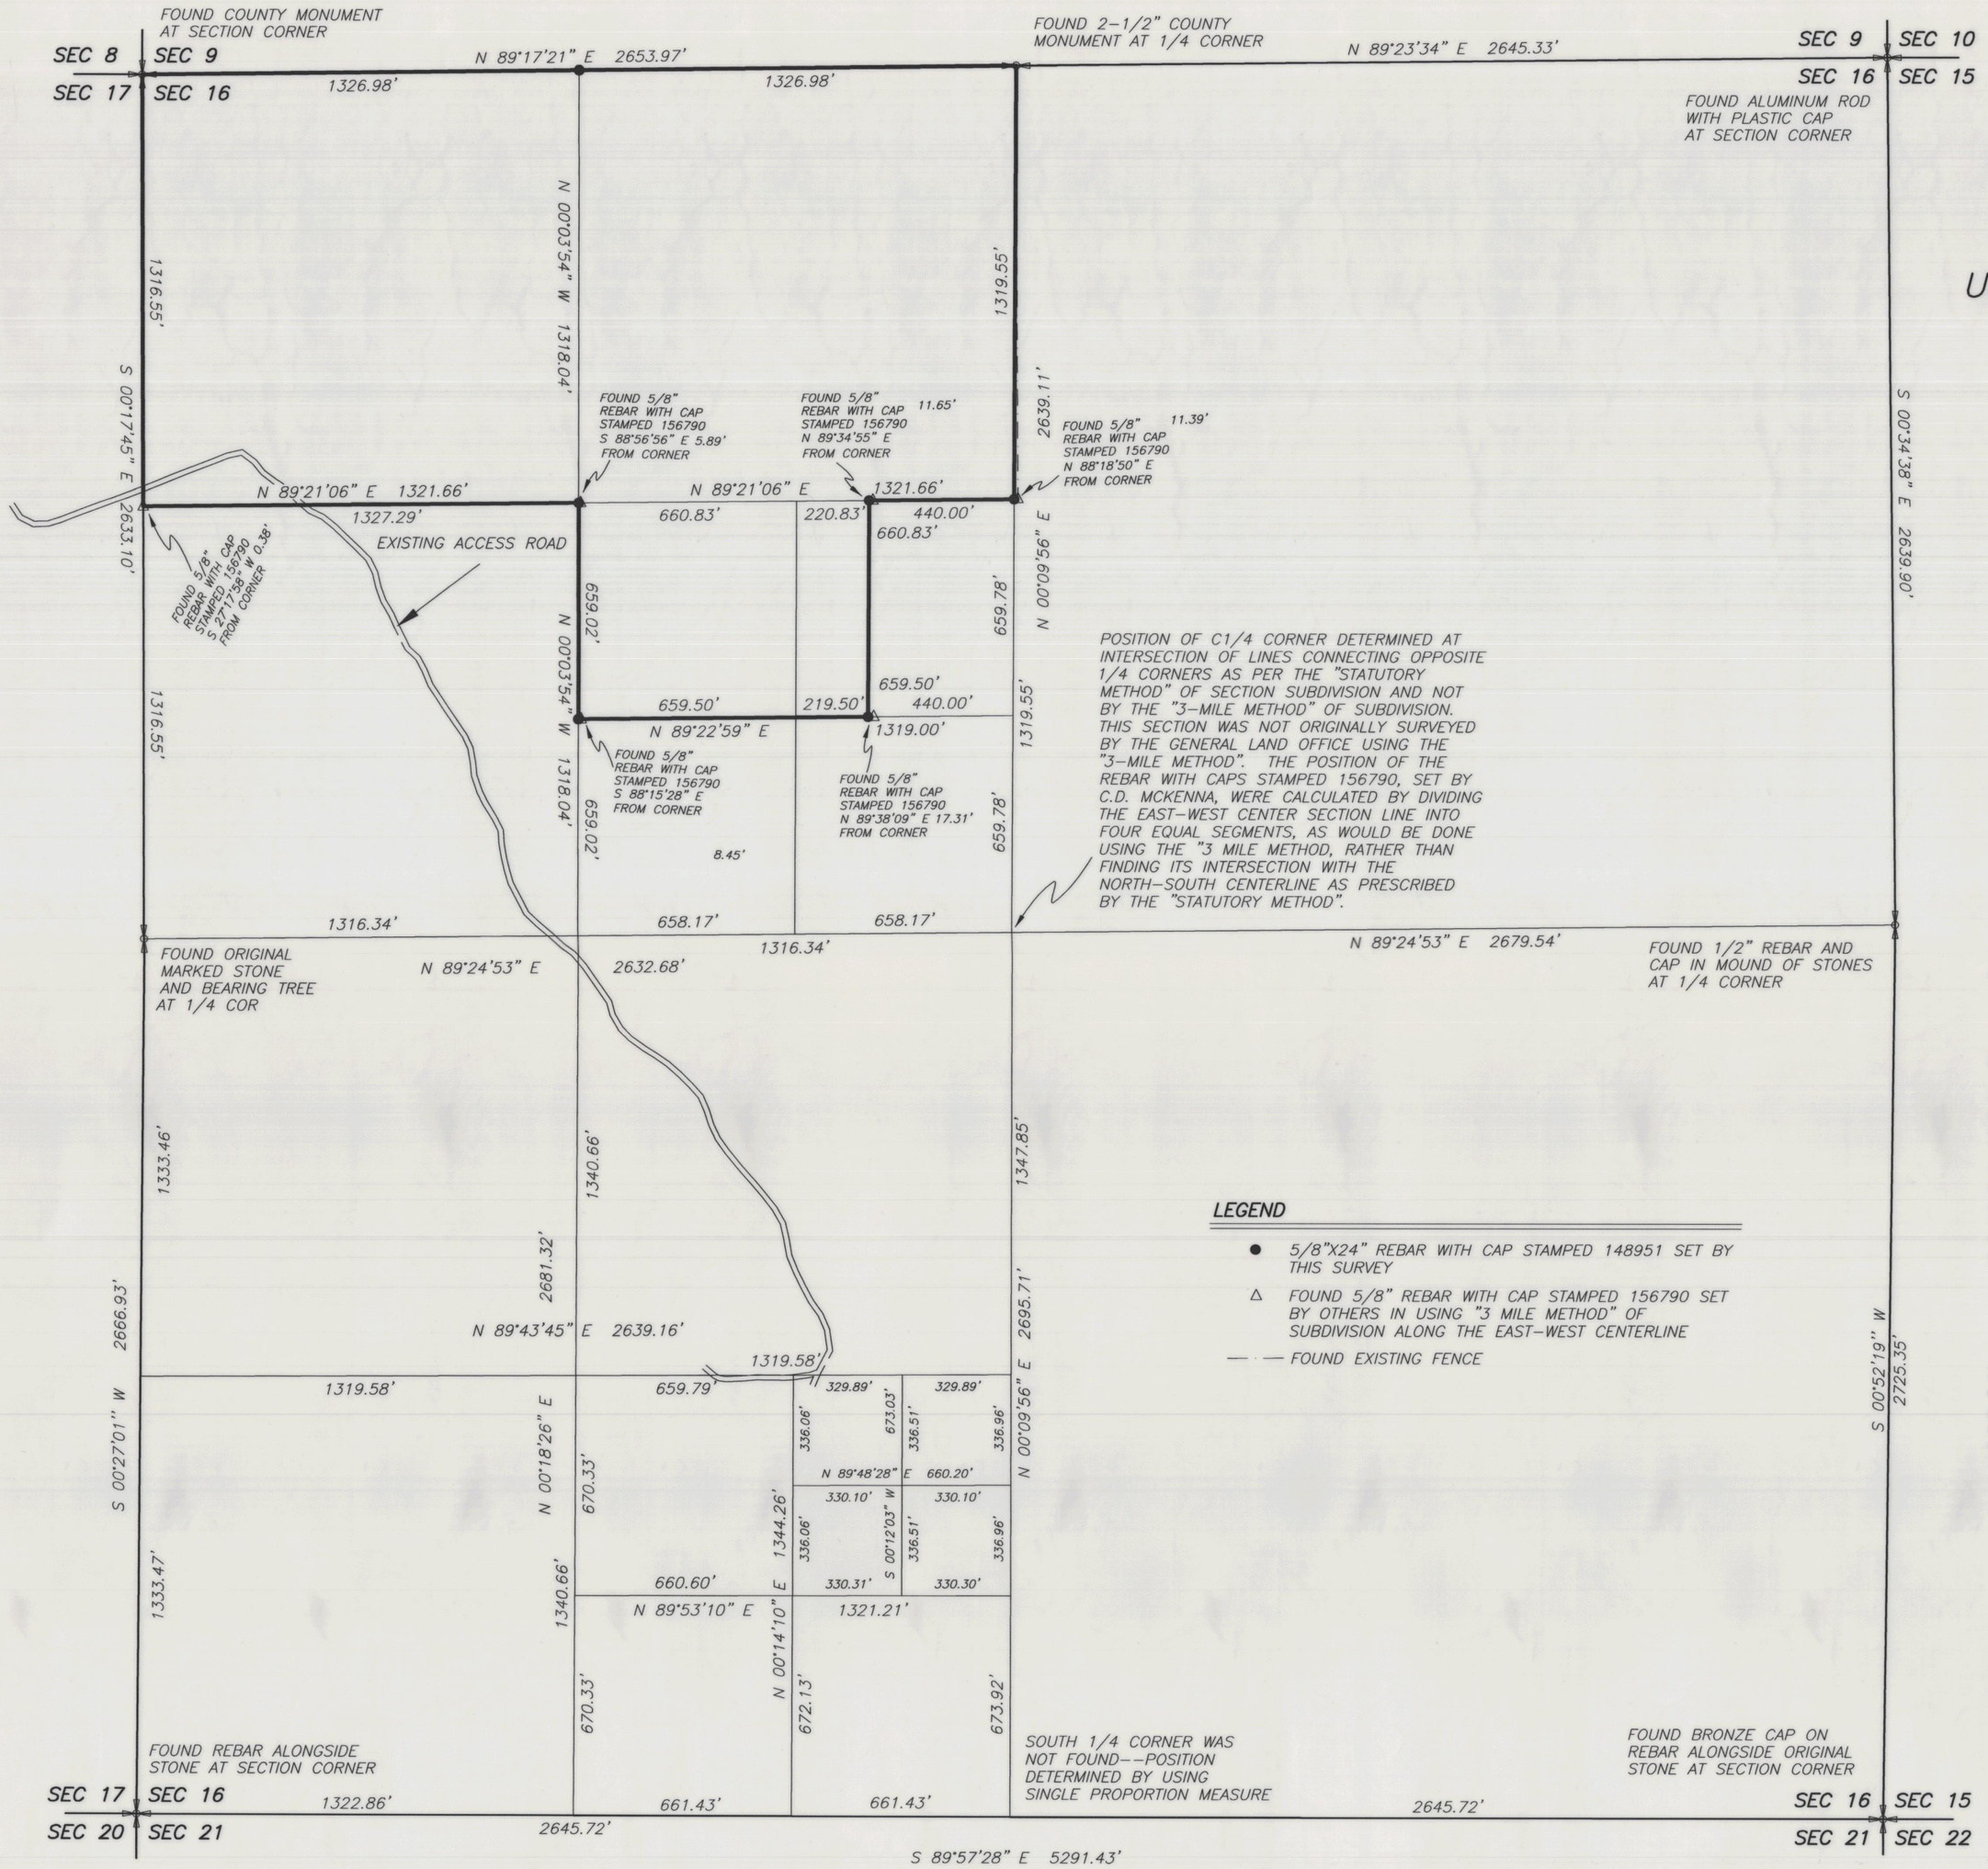

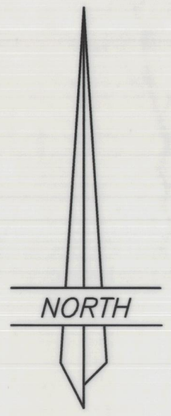

SCALE:1=400'

400 0 400 800

THIS SURVEY WAS PERFORMED USING GLOBAL POSITIONING SYSTEM (G.P.S.) PROCEDURES AND EQUIPMENT. THE BEARINGS ARE BASED ON WGS84 DATUM.

LEGEND

- ● 5/8"X24" REBAR WITH CAP STAMPED 148951 SET BY THIS SURVEY
- △ FOUND 5/8" REBAR WITH CAP STAMPED 156790 SET BY OTHERS IN USING "3 MILE METHOD" OF SUBDIVISION ALONG THE EAST-WEST CENTERLINE
- — · — FOUND EXISTING FENCE

NARRATIVE

This survey was performed at the request of Todd Linquist for the purpose of determining the positions of the property corners shown on this plat. Section 16 was originally surveyed by the General Land Office using the standard "statutory method". A search was made for the monuments marking the Public Land Survey System (PLSS) corners and the results are noted on the plat. These corners were used to control the survey. Plats prepared as part of previous surveys in this section were obtained and used for reference. This plat represents the dependent resurvey and standard "statutory method" subdivision of Section 16, and is designed to restore the corners in their true original location according to the best available evidence.

SURVEYOR'S CERTIFICATE

This is to certify that this plat was prepared from the field notes, and electronic data collector files of an actual survey made by me, or under my personal supervision, of the parcels of land shown hereon, and that the monuments indicated were found or set during said survey, and that this plat accurately represents said survey to the best of my knowledge.

PROFESSIONAL LAND SURVEYOR No. 148951 JERRY D. ALLRED 16 MAY '13 STATE OF UTAH

Jerry D. Allred, Professional Land Surveyor
Utah Certificate Number 148951

County Surveyor File # 2821

JERRY D. ALLRED AND ASSOCIATES
SURVEYING CONSULTANTS
121 NORTH CENTER ST.--P.O. BOX 975
DUCHESNE, UTAH 84021
(435) 738-5352

16 MAY 2013 13-100-015