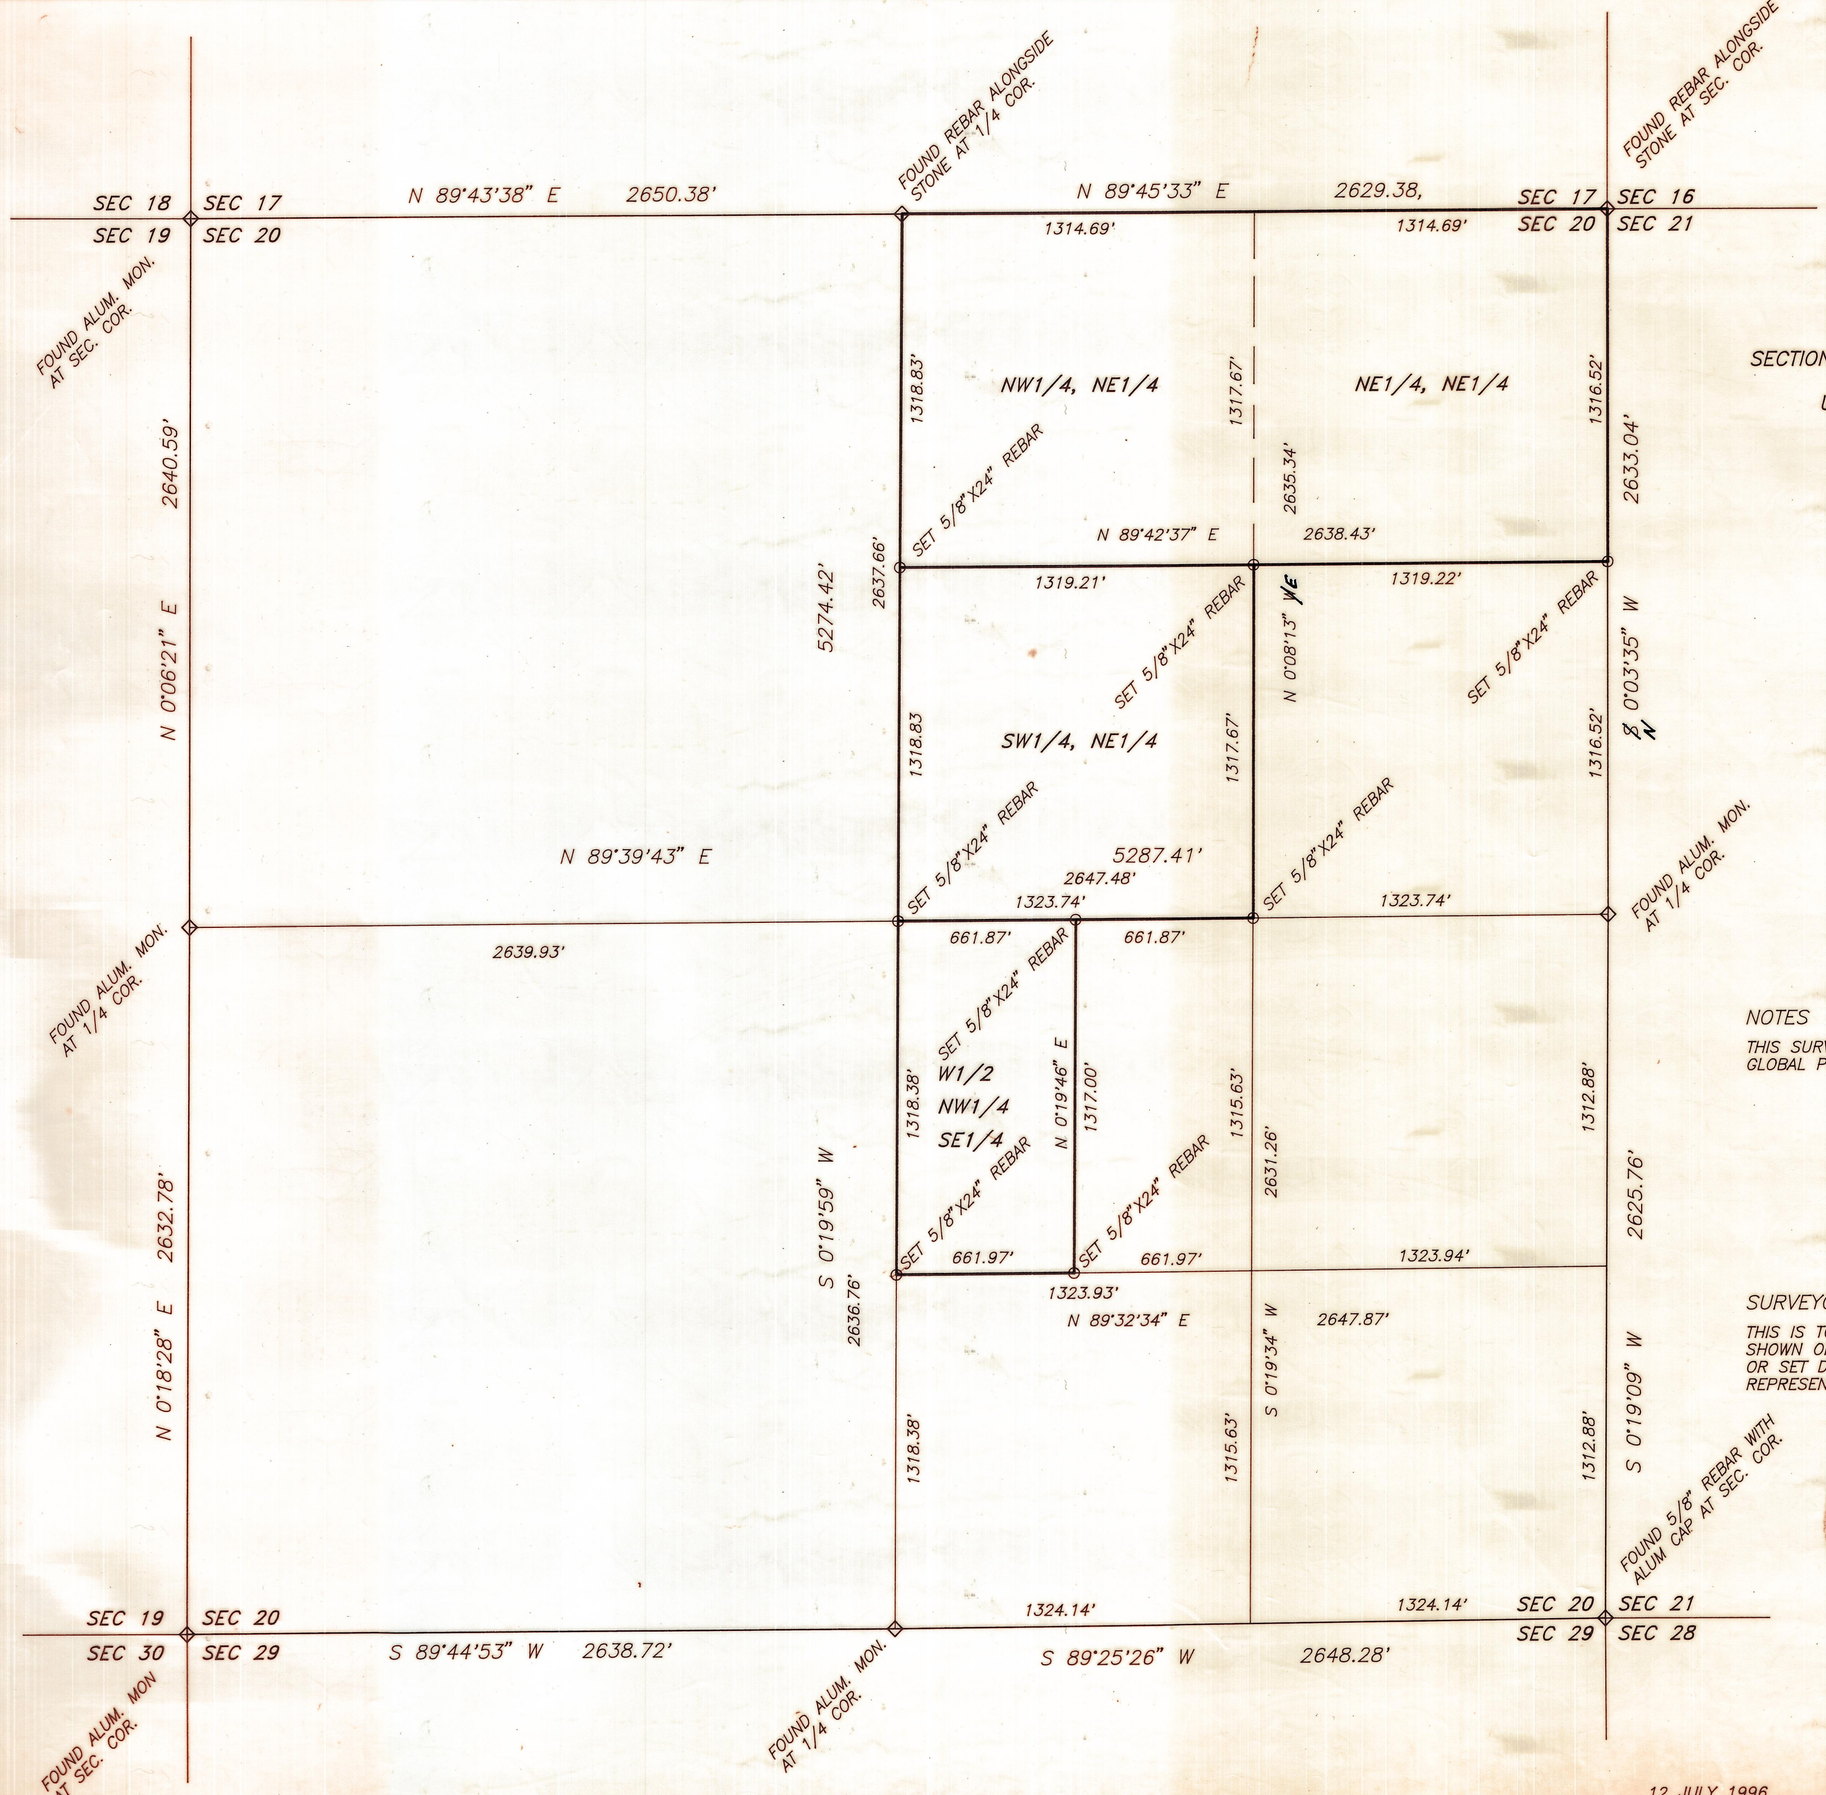

PROPERTY SURVEY FOR

WILBUR HAMMOND

SECTION 20, TOWNSHIP 2 SOUTH, RANGE 5 WEST

UINTAH SPECIAL BASE AND MERIDIAN

NORTH

SCALE: 1"=400'

NOTES

THIS SURVEY IS BASED ON SURVEY PROCEDURES USING GLOBAL POSITIONING SYSTEM METHODS.

SURVEYOR'S CERTIFICATE

THIS IS TO CERTIFY THAT I HAVE SURVEYED THE PARCELS OF LAND SHOWN ON THIS PLAT, AND THAT THE MONUMENTS INDICATED WERE FOUND OR SET DURING SAID SURVEY, AND THAT THIS PLAT ACCURATELY REPRESENTS SAID SURVEY TO THE BEST OF MY KNOWLEDGE.

LICENSED LAND SURVEYOR No. 148951 JERRY D. ALLRED STATE OF UTAH

JERRY D. ALLRED, LICENSED LAND SURVEYOR, CERT. NO. 148951 (UTAH)

Duchesne County Surveyor File No. 519

JERRY D. ALLRED & ASSOCIATES
SURVEYING AND ENGINEERING CONSULTANTS
121 NORTH CENTER--P.O. BOX 975
DUCHESNE, UTAH 84021
(801) 738-5352

12 JULY 1996 96-123-003