# BOUNDARY SURVEY FOR
# FREEDOM REALTY
DUCHESNE, UTAH 84021

SECTIONS 5, 6, AND 8
TOWNSHIP 2 SOUTH, RANGE 5 WEST
UINTAH SPECIAL BASE AND MERIDIAN
DUCHESNE COUNTY, UTAH

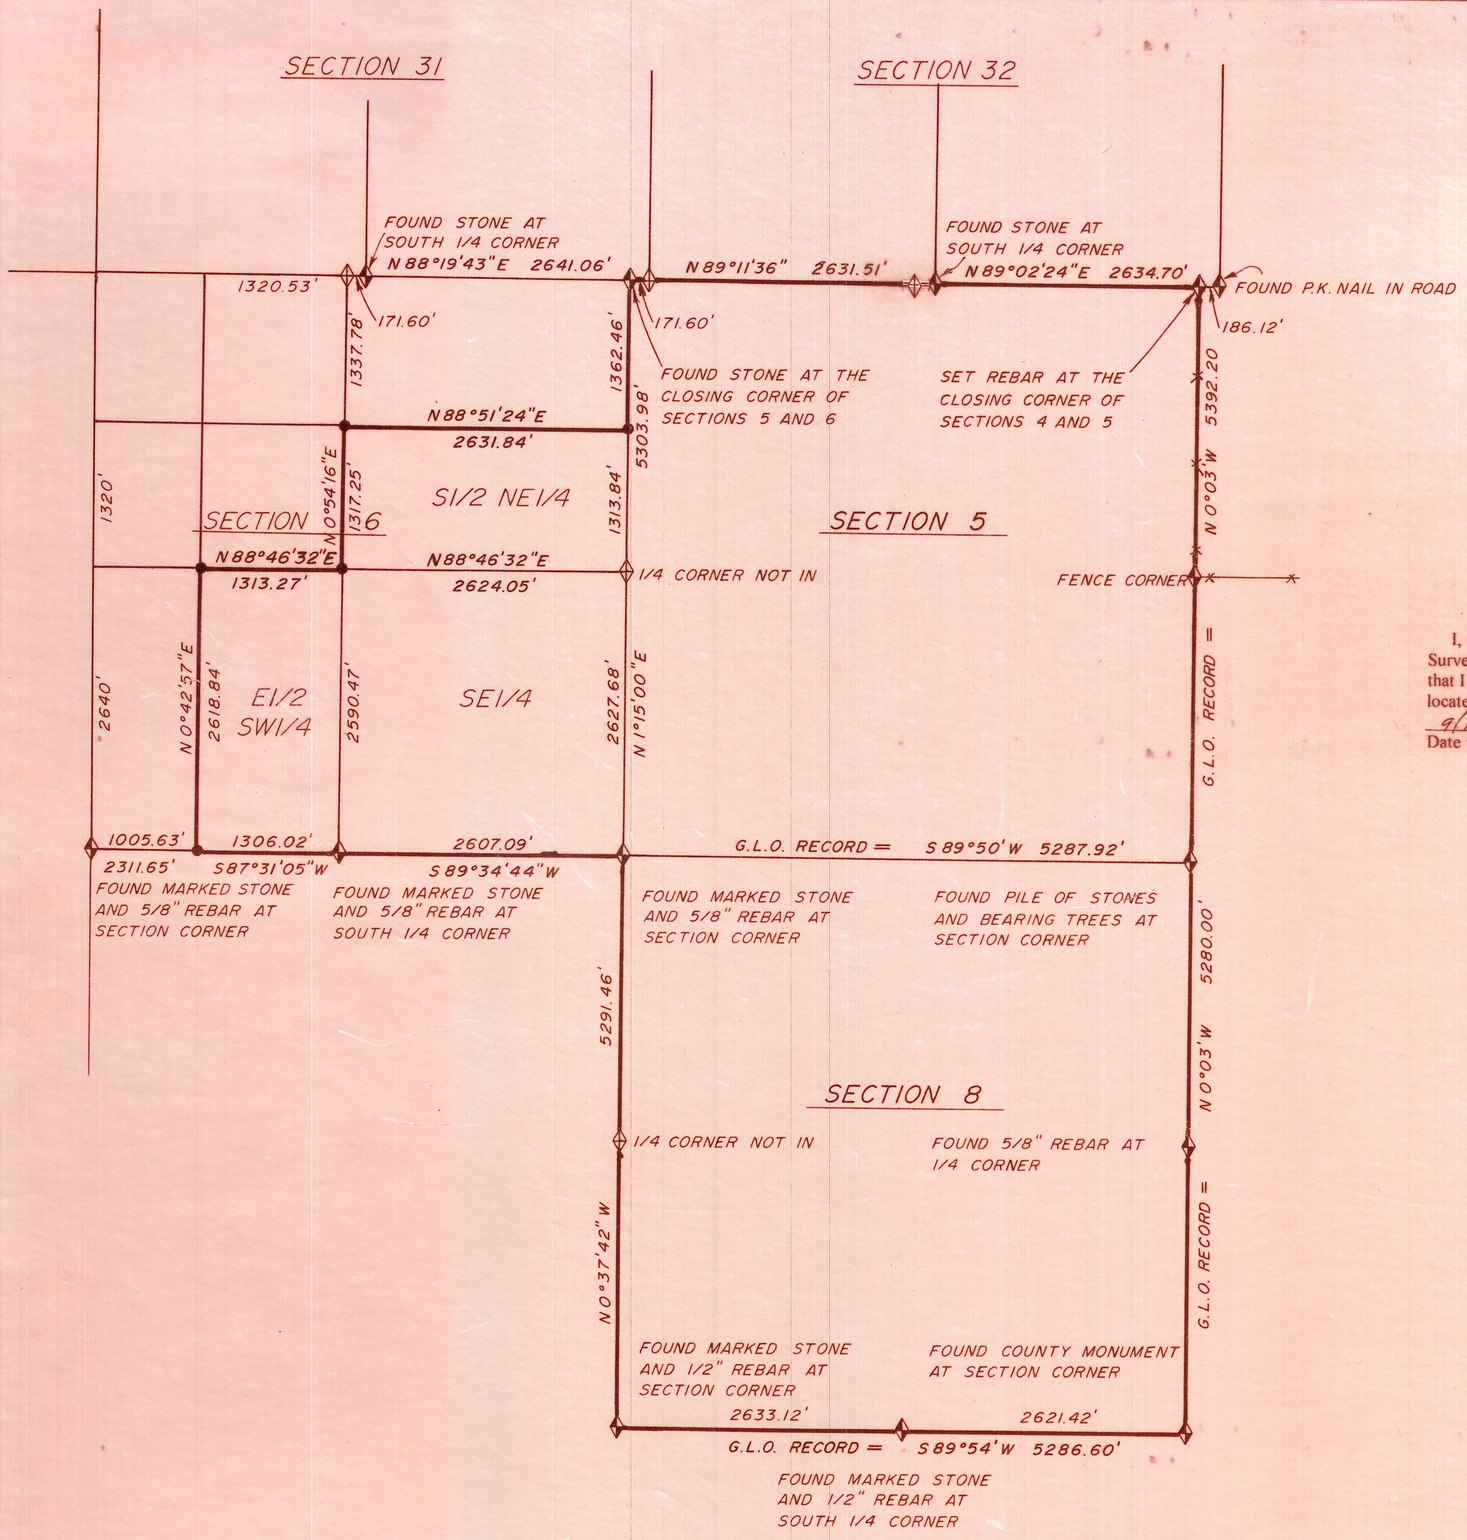


## SURVEYOR'S CERTIFICATE

I, Clinton S. Peatross, Duchesne, Utah, do hereby certify that I am a Registered Land Surveyor, and that I hold License No. 155666, as prescribed by the laws of the state of Utah, and that I have made a boundary survey of the land shown and described in Section 6, and that I have located the section corners as indicated for Sections 5 and 8.

9/1/98
Date

Clinton S. Peatross

REGISTERED LAND SURVEYOR
Clinton S. Peatross
No. 155666
STATE OF UTAH

N

SCALE 1"=1000'
●=1/2"x 24" REBAR SET DURING THIS SURVEY
—×———×— =FENCELINE

COUNTY SURVEYOR'S FILE NO 752

PREPARED BY
PEATROSS LAND SURVEYS
REGISTERED LAND SURVEYOR
P.O. BOX 271
DUCHESNE, UT 84021
(435)738-5753

JOB #758