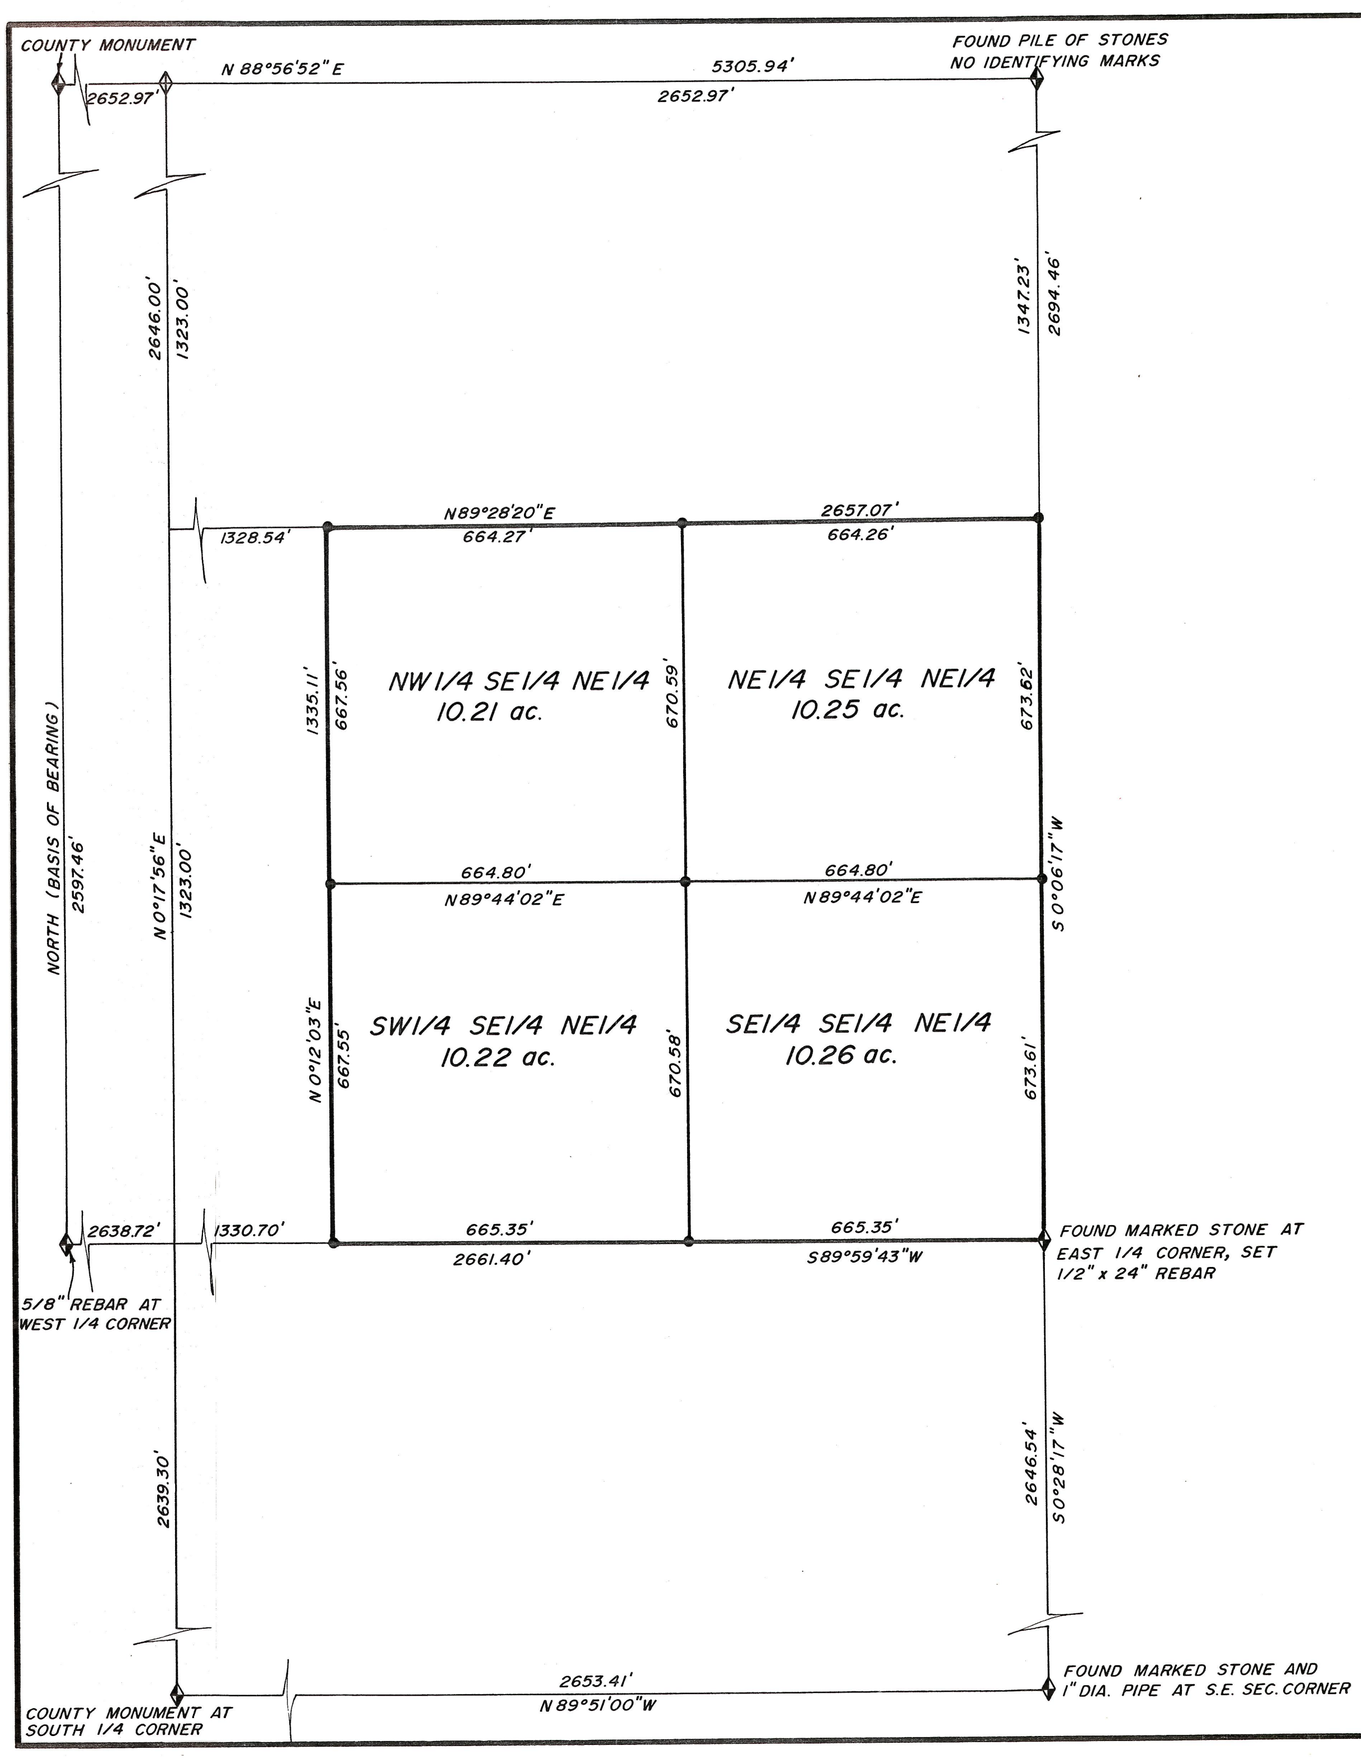

BOUNDARY SURVEY FOR
TOM GOLINSKI
DUCHESNE, UTAH 84021

SECTION 26
TOWNSHIP 2 SOUTH, RANGE 5 WEST
UINTAH SPECIAL BASE AND MERIDIAN
DUCHESNE COUNTY, UTAH

SURVEYOR'S CERTIFICATE

I, Clinton S. Peatross, Duchesne, Utah, do hereby certify that I am a Registered Land Surveyor, and that I hold License No. 155666, as prescribed by the laws of the state of Utah, and that I have made a survey of the land as shown and described on this plat. I further certify that the visible improvments effecting the boundaries of the tracts of land described, are as shown on this plat.

4/1/97
Date

Clinton S. Peatross
Clinton S. Peatross

REGISTERED LAND SURVEYOR
Clinton S. Peatross
No 155666
STATE OF UTAH

SCALE 1"=200'
●=1/2"x24" REBAR SET

County Surveyor's File No 774

JOB #712

PREPARED BY
PEATROSS LAND SURVEYS
REGISTERED LAND SURVEYOR
P.O. BOX 271
DUCHESNE, UT 84021
(801)738-2386

DRAWING NUMBER
774
SAFCO PRODUCTS • NEW HOPE, MINNESOTA
REORDER BY PART NUMBER 6551

DRAWING NUMBER
SAFCO PRODUCTS • NEW HOPE, MINNESOTA
REORDER BY PART NUMBER 6551