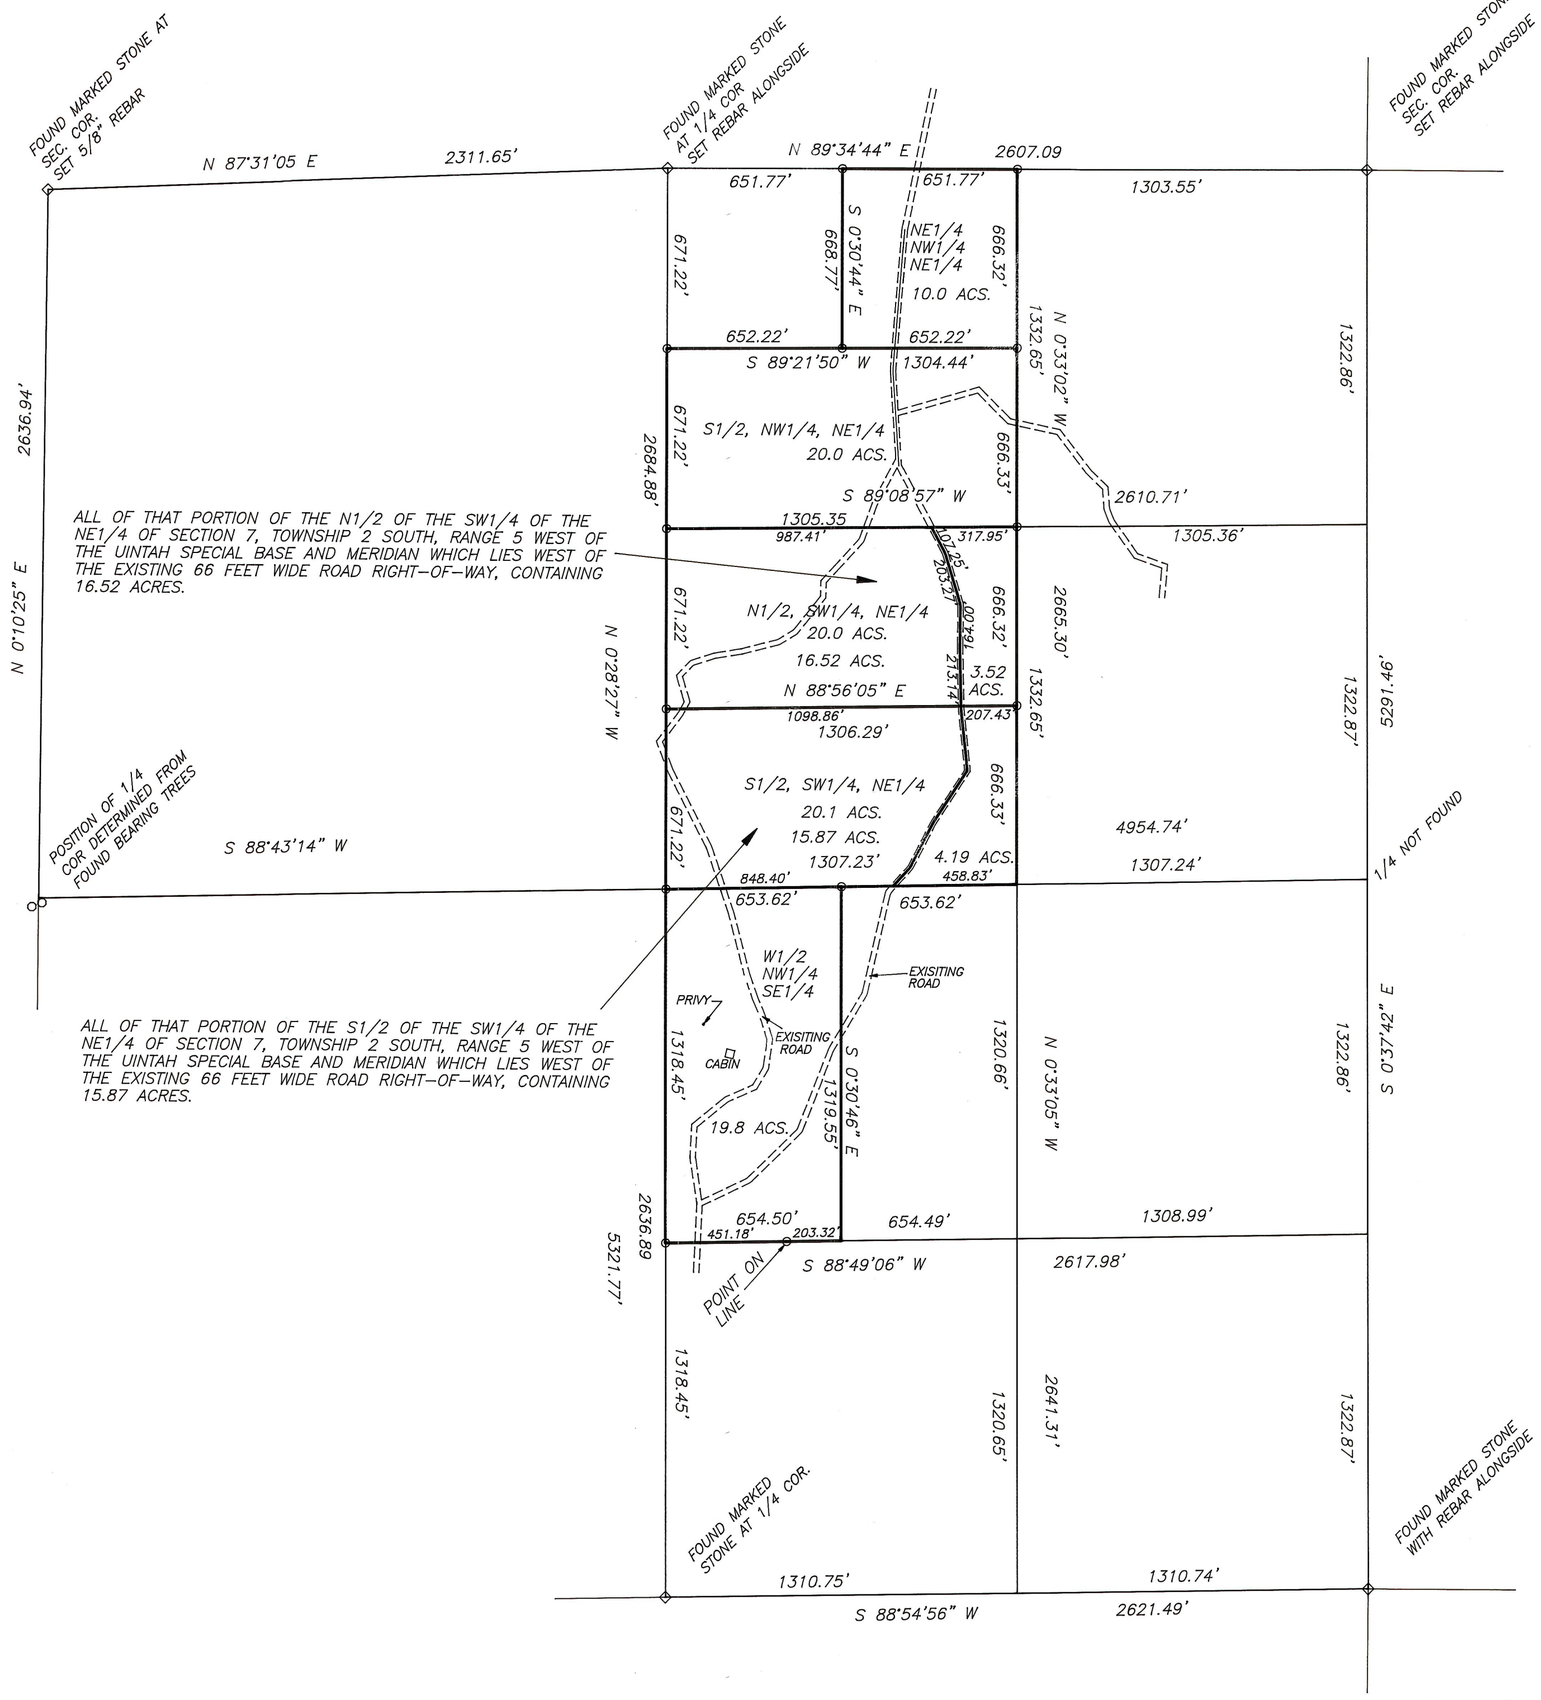

PROPERTY SURVEY FOR

WILBUR HAMMOND

SECTION 7, TOWNSHIP 2 SOUTH, RANGE 5 WEST

UINTAH SPECIAL BASE AND MERIDIAN

NORTH

SCALE:1"=400'

NOTES

THIS SURVEY WAS PERFORMED USING GLOBAL POSITIONING SYSTEM (GPS) PROCEDURES AND EQUIPMENT. THE BASIS OF BEARINGS IS TRUE NORTH BASED ON WGS84 DATUM.

o INDICATES REBAR SET BY THIS SURVEY

THE RIGHT-OF-WAY WIDTH OF THE EXISTING ROADS AS SHOWN ON THIS PLAT IS 66 FEET, (33 FEET ON EACH SIDE OF CENTERLINE).

SURVEYOR'S CERTIFICATE

THIS IS TO CERTIFY THAT I HAVE SURVEYED THE PARCELS OF LAND SHOWN ON THIS PLAT, AND THAT THE MONUMENTS INDICATED WERE FOUND OR SET DURING SAID SURVEY, AND THAT THIS PLAT ACCURATELY REPRESENTS SAID SURVEY TO THE BEST OF MY KNOWLEDGE.

LICENSED LAND SURVEYOR No. 148951 JERRY D. ALLRED STATE OF UTAH

Jerry D. Allred

JERRY D. ALLRED, LICENSED LAND SURVEYOR, CERT. NO. 148951 (UTAH)

REV 14 DEC 1998
REV 17 MAY 1997
8 AUG 1996

96-123-004

County Surveyor's File # 907

JERRY D. ALLRED & ASSOCIATES
SURVEYING AND ENGINEERING CONSULTANTS
121 NORTH CENTER-P.O. BOX 975
DUCHESNE, UTAH 84021
(801) 738-5352