DUCHESNE COUNTY MONUMENT SURVEY RECORD

T3S R1W

SEC 9 | SEC 10
SEC 16 | SEC 15

U.S.B.&M.

R-13

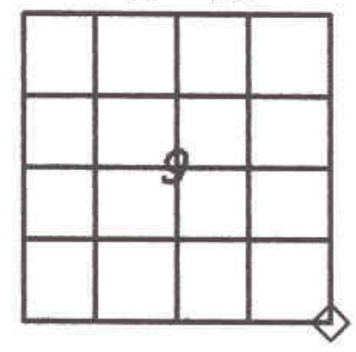

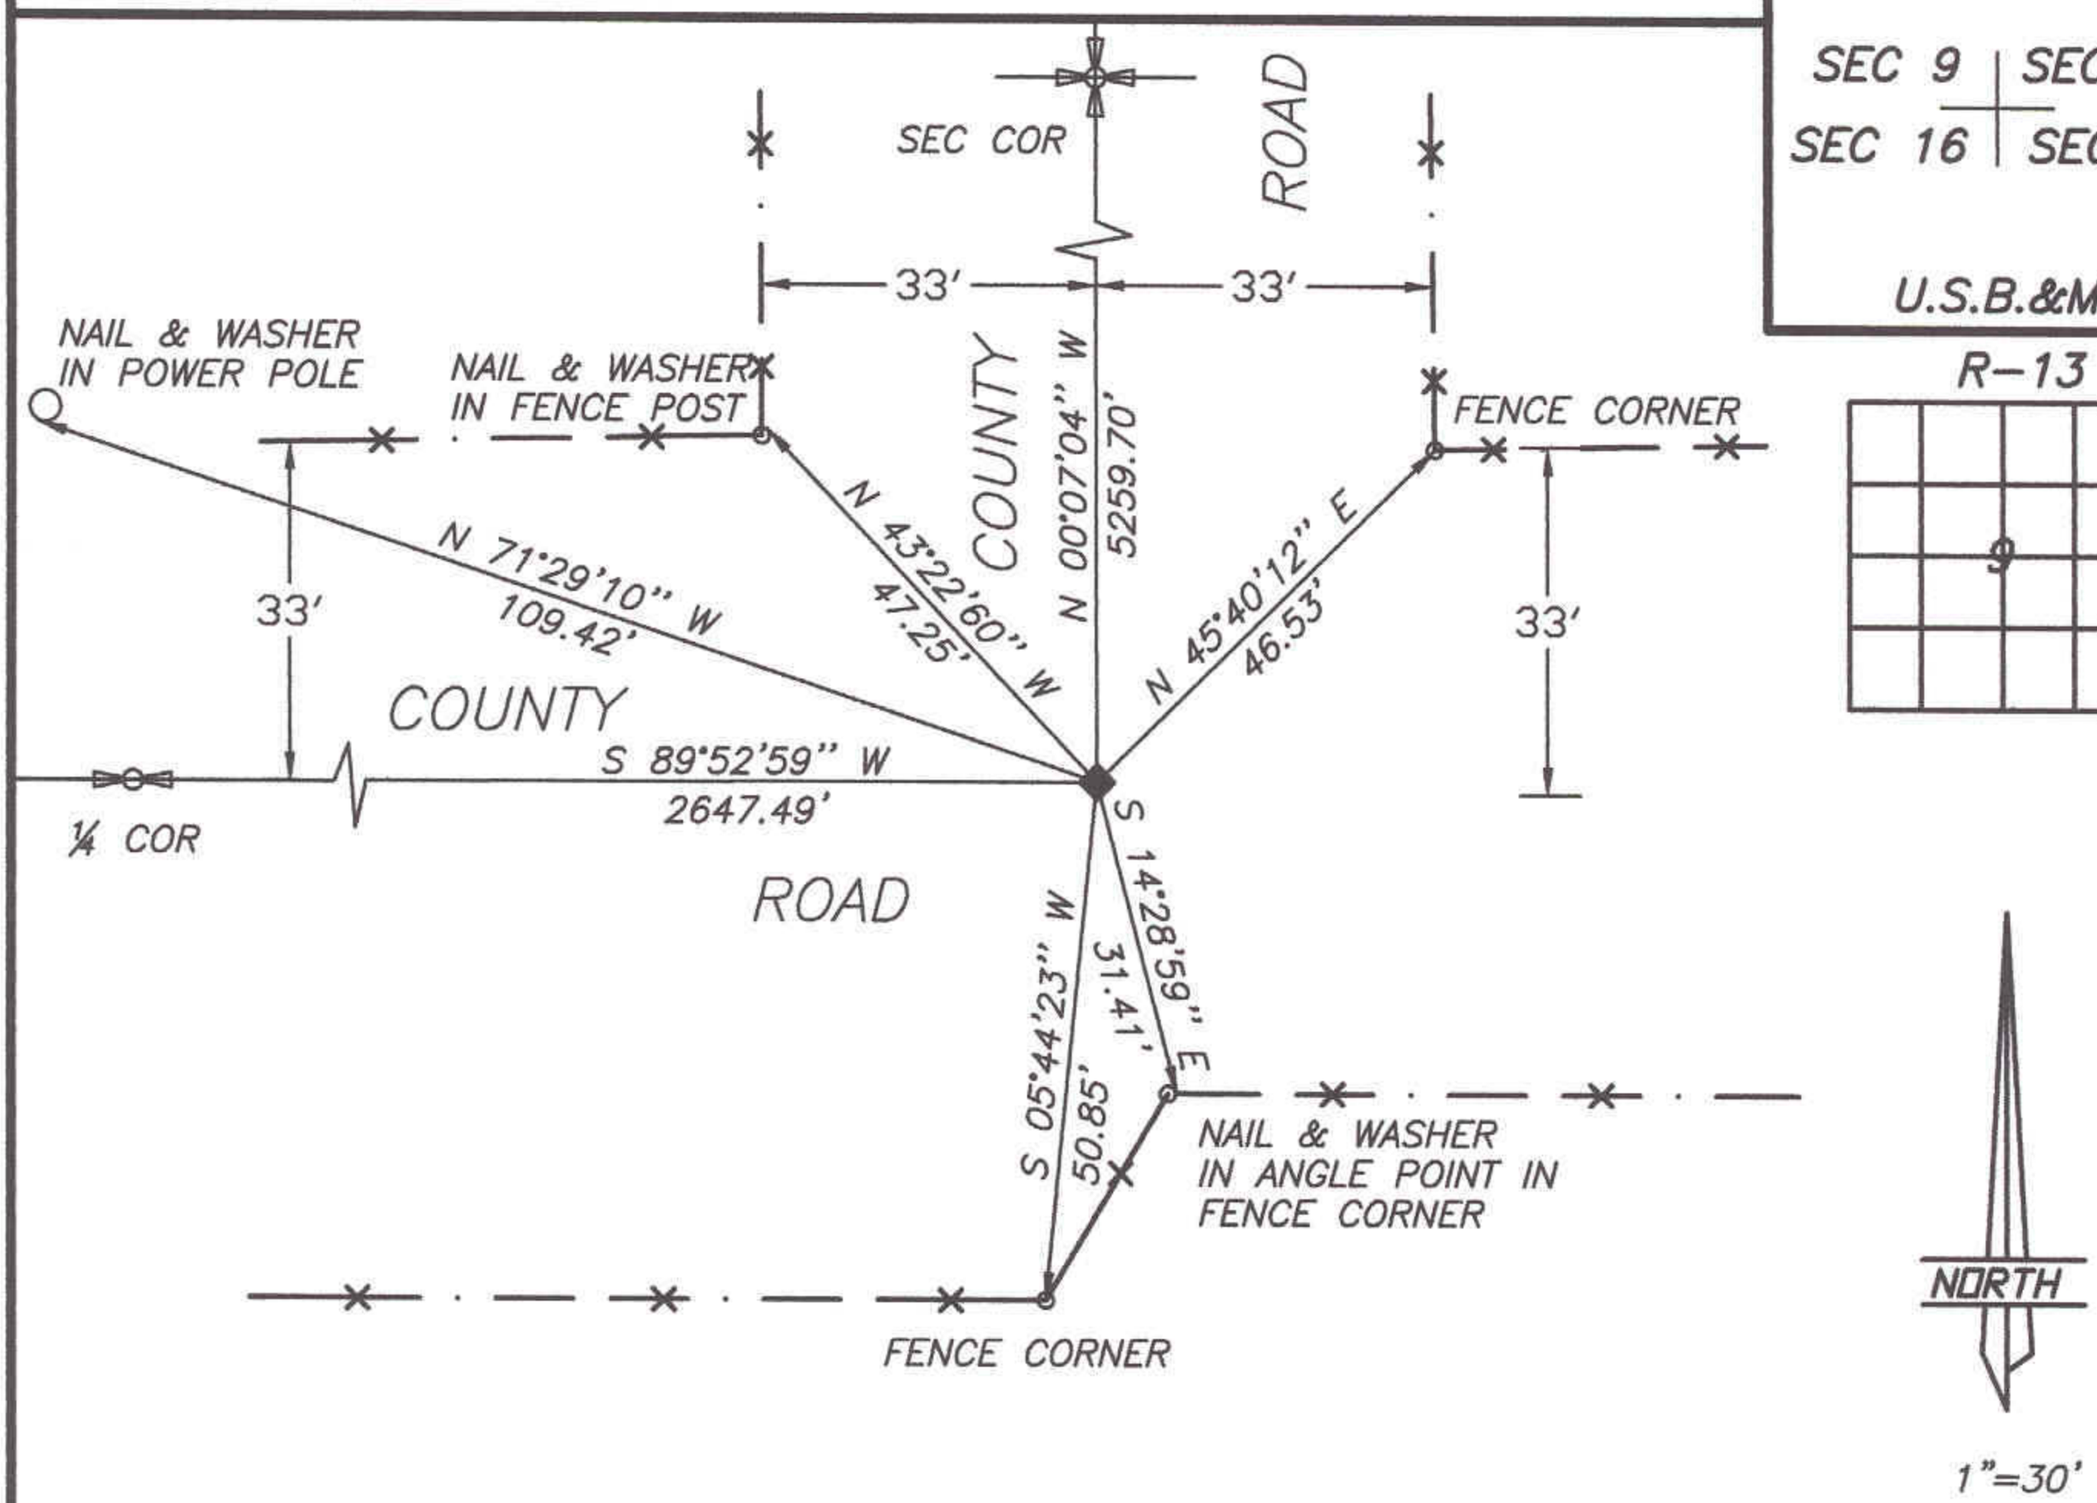

DESCRIPTION OF CORNER EVIDENCE FOUND

FOUND EXISTING RIGHT-OF-WAY FENCES AND QUARTER-QUARTER FENCES TO THE NORTH. THESE WERE USED TO DETERMINE THE POSITION OF THE CORNER.

DESCRIPTION OF MONUMENT AND ACCESSORIES ESTABLISHED TO PERPETUATE THE ORIGINAL LOCATION OF THE CORNER

SET MAG NAIL IN ASPHALT

(REFERENCED AS SHOWN)

STATE PLANE COORDINATE DATA

CERTIFICATION

26 DEC 2002

I Jerry D. Allred, Professional Land Surveyor, State of Utah, do hereby certify that I have performed or reviewed the work done on the diagrammed corner as reported on this recordation form and approve same

Date 25 Jul 2002

Jerry D. Allred, Professional Land Surveyor
Certificate No. 148951
Duchesne County Surveyor

PROFESSIONAL LAND SURVEYOR
No. 148951
JERRY D. ALLRED
STATE OF UTAH