DUCHESNE COUNTY MONUMENT SURVEY RECORD

T3S R1W

¼ SEC 4 / SEC 9

U.S.B.&M.

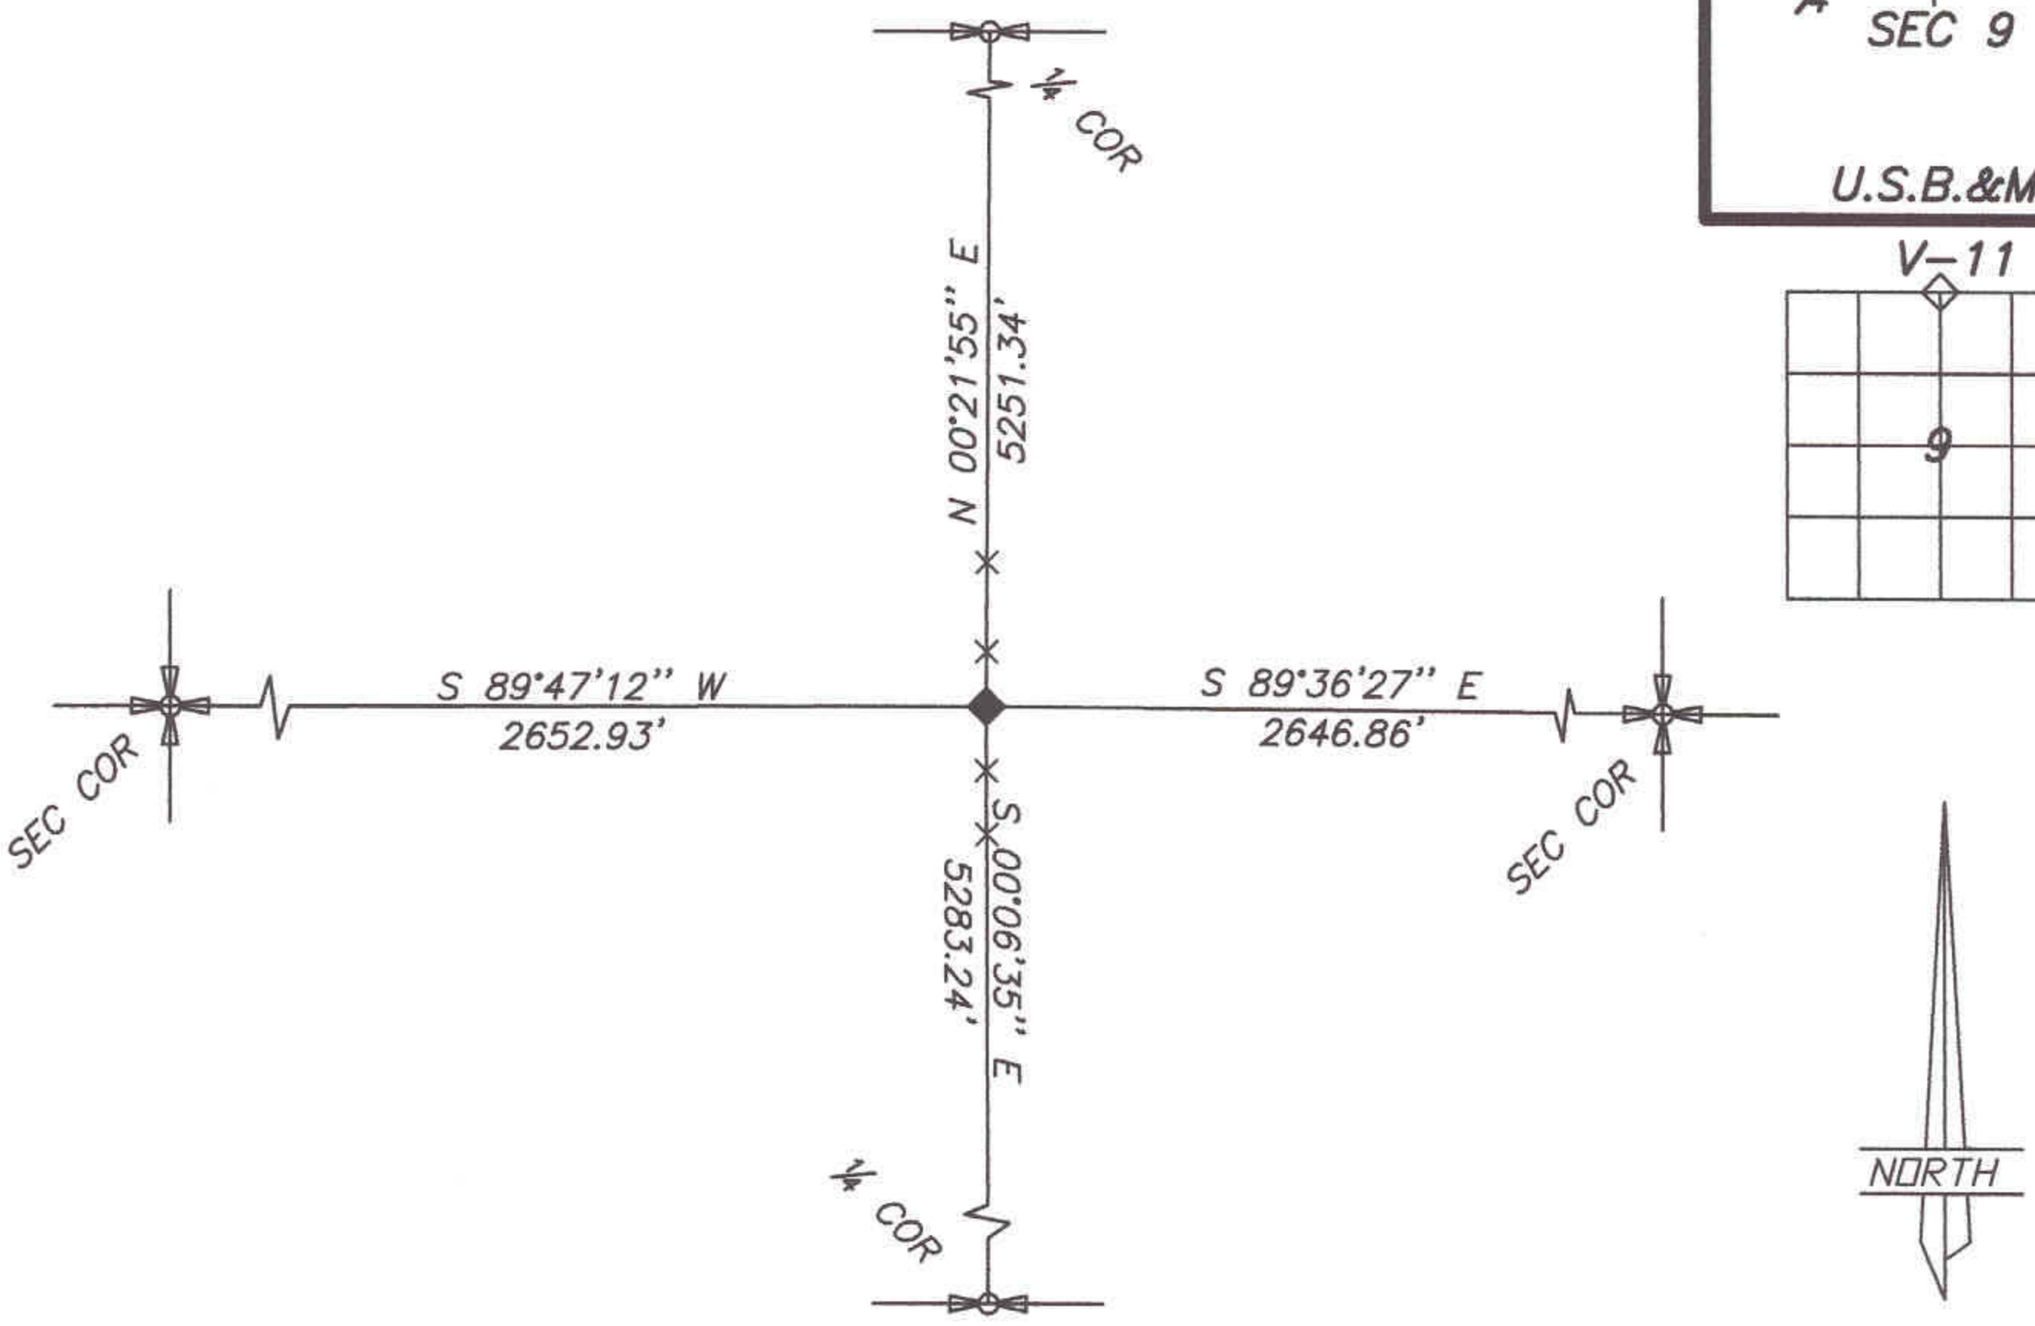

DESCRIPTION OF CORNER EVIDENCE FOUND

FOUND 2½" DIA. ALUMINUM COUNTY MONUMENT
ALONG SIDE ORIGINAL STONE, IN FENCE LINE, STAMPED:

DUCHESNE COUNTY SURVEY
PENALTY $250 FOR REMOVAL
T3S R1W
¼ S 4 / S 9
1994

DESCRIPTION OF MONUMENT AND ACCESSORIES ESTABLISHED TO PERPETUATE THE ORIGINAL LOCATION OF THE CORNER

(REFERENCED AS SHOWN)

STATE PLANE COORDINATE DATA

CERTIFICATION

26 DEC 2002

I Jerry D. Allred, Professional Land Surveyor, State of Utah, do hereby certify that I have performed or reviewed the work done on the diagrammed corner as reported on this recordation form and approve same

Date 13 Nov 2002

PROFESSIONAL LAND SURVEYOR
No. 148951
JERRY D. ALLRED
STATE OF UTAH

Jerry D. Allred, Professional Land Surveyor
Certificate No. 148951
Duchesne County Surveyor