EASEMENT SURVEY

FOR

DRY GULCH IRRIGATION CO.

SHEET 5 OF 6

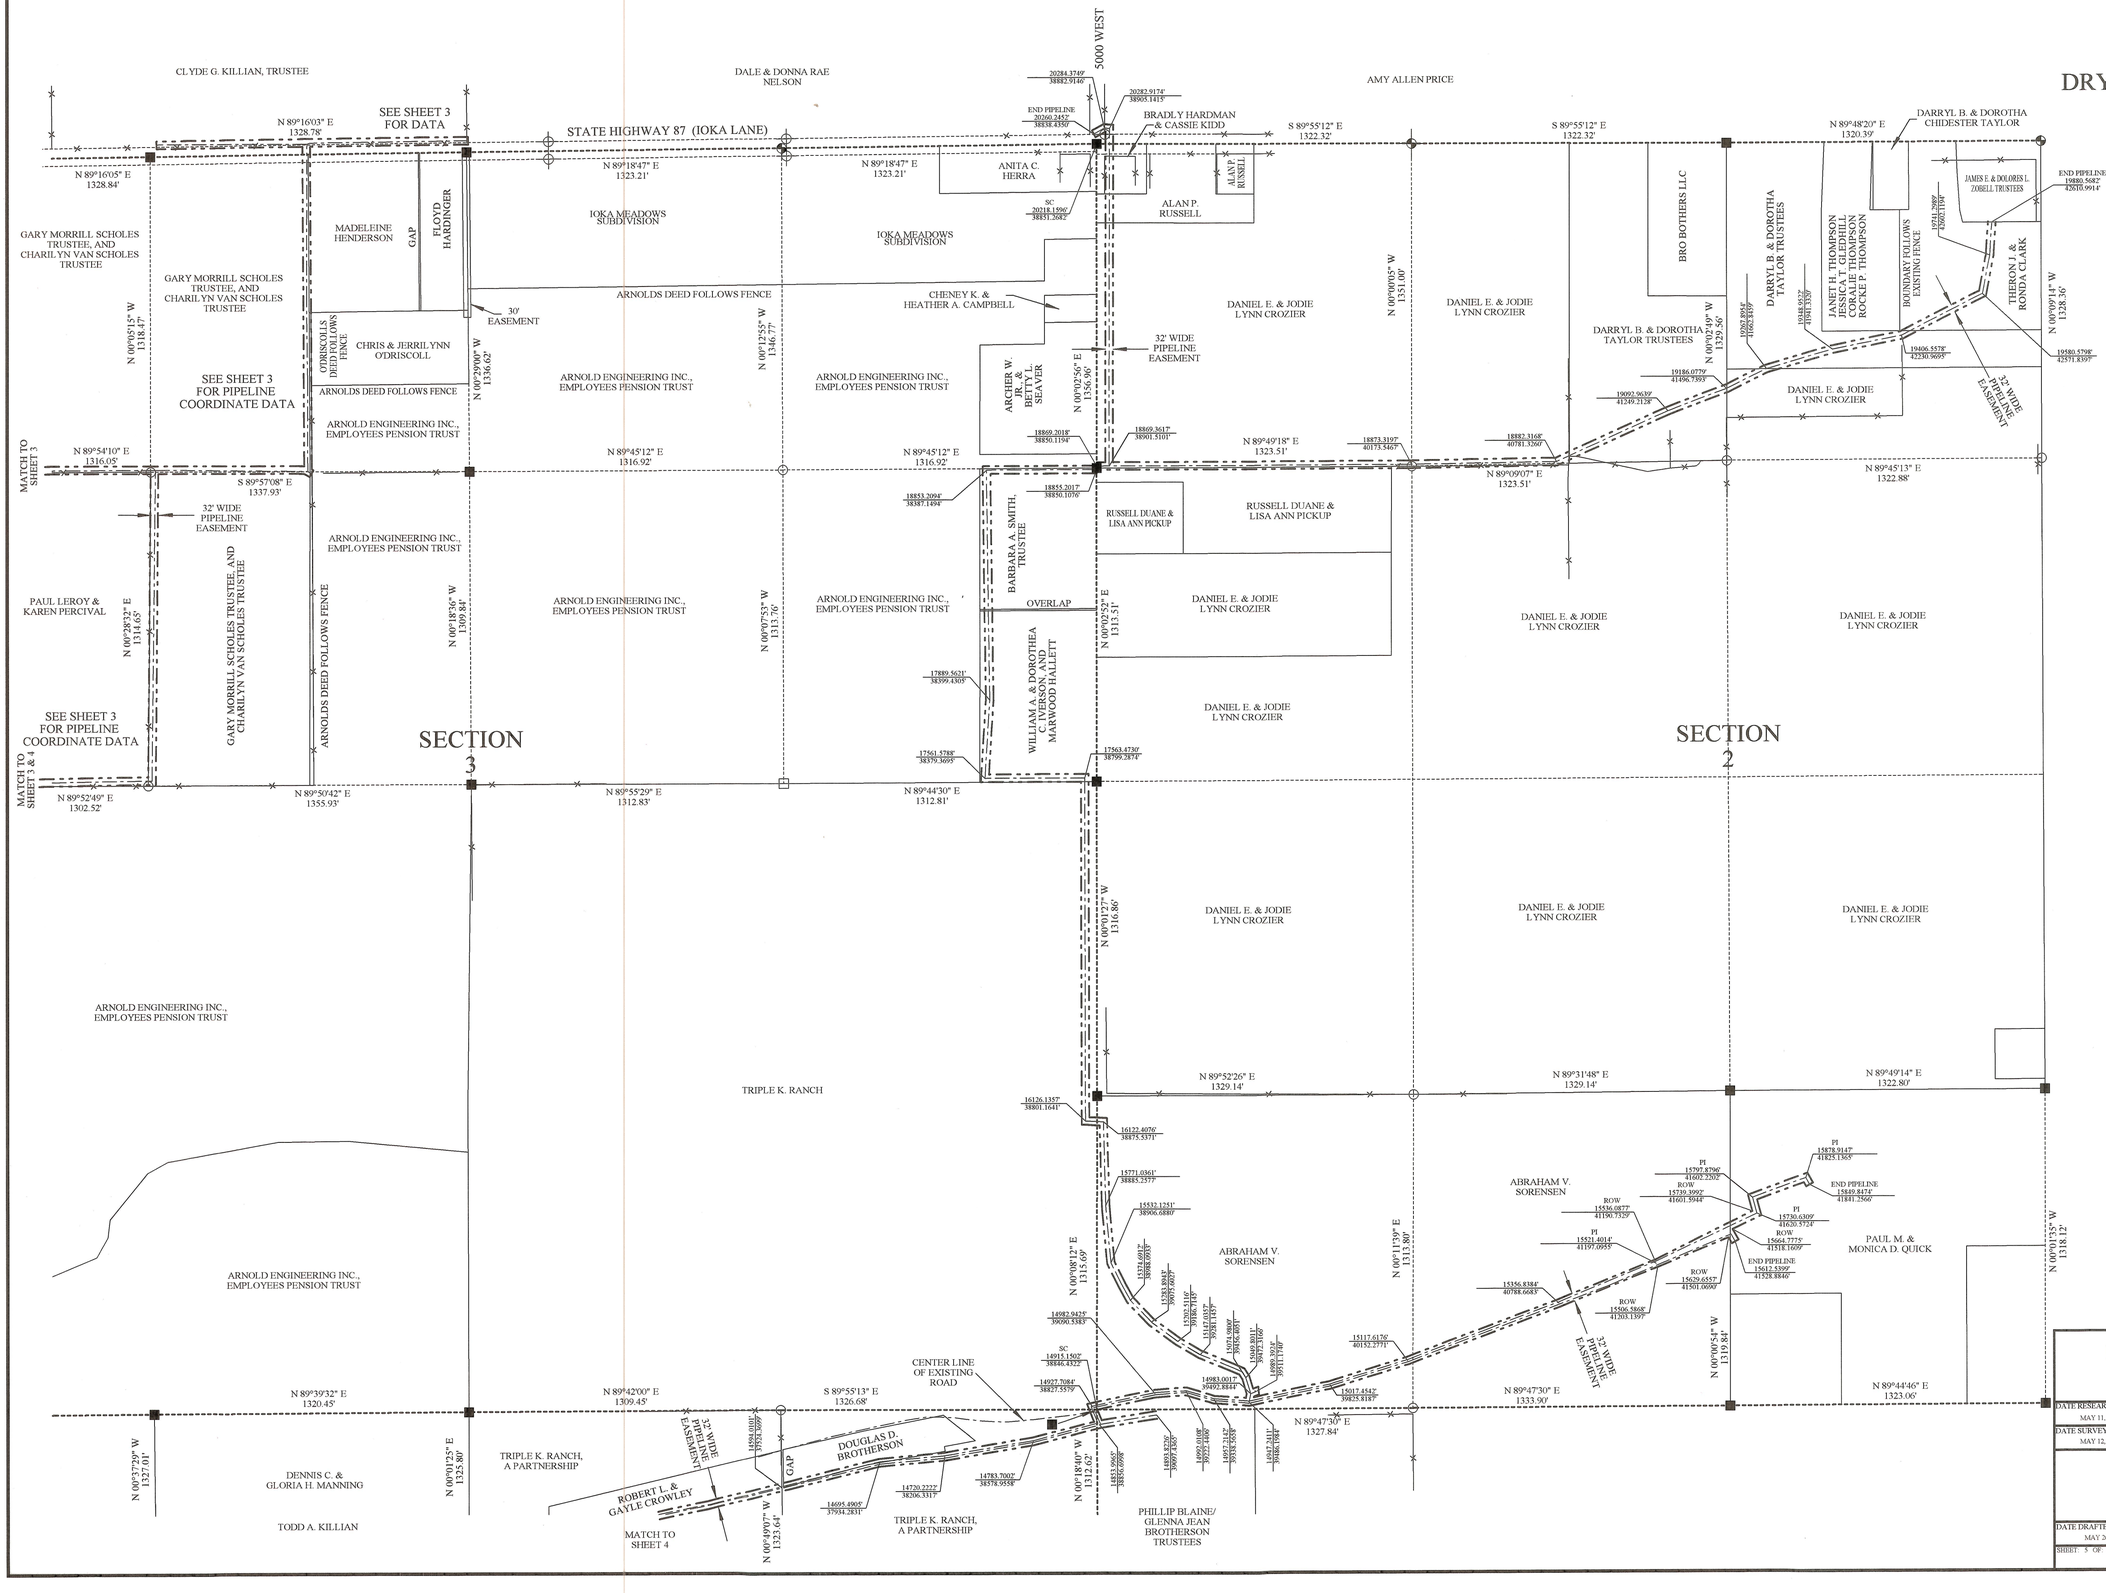

N
W E
S

SCALE 1"=300'

0 300 600

REGISTERED LAND SURVEYOR — No. 259903 — Daniel W. Peatross — STATE OF UTAH

REGISTERED SURVEYORS CORP.

61 EAST 300 NORTH, P.O. BOX 564, DUCHESNE, UTAH 84021
(435) 738-2718

DATE RESEARCHED:	RESEARCHED BY:	PROJECT No.:
MAY 11, 2005 - JUNE 23, 2006	FARM & HOME TITLE, D. PEATROSS	05014
DATE SURVEYED:	SURVEYED BY:	
MAY 12, 2005 - JULY 21, 2006	D. PEATROSS	

BRUCE PEATROSS

TECHNICAL DRAFTING SERVICES
P.O. BOX 633, DUCHESNE, UTAH 84021
(435) 738-2089

DATE DRAFTED:	DRAFTED BY:	DATE PLOTTED:
MAY 26, 2005 - SEPT. 2006	D. PEATROSS, B. PEATROSS	Friday 10/6/6
SHEET 5 OF 6	FILE NAME: DRY GULCH EASEMENT SHEET 5	