EASEMENT SURVEY

FOR

LAKE FORK, CLASS D, CLASS C - EVANS & MARRETT, DRY GULCH IRRIGATION CO.

LOCATED IN SECTIONS 22, 25-29, & 34-36 OF TOWNSHIP 2 SOUTH, RANGE 3 WEST, AND SECTIONS 30-31 OF TOWNSHIP 2 SOUTH, RANGE 2 WEST, AND SECTION 6 OF TOWNSHIP 3 SOUTH, RANGE 2 WEST, AND SECTIONS 1-2 OF TOWNSHIP 3 SOUTH, RANGE 3 WEST, UINTAH SPECIAL MERIDIAN.
SHEET 3 OF 4

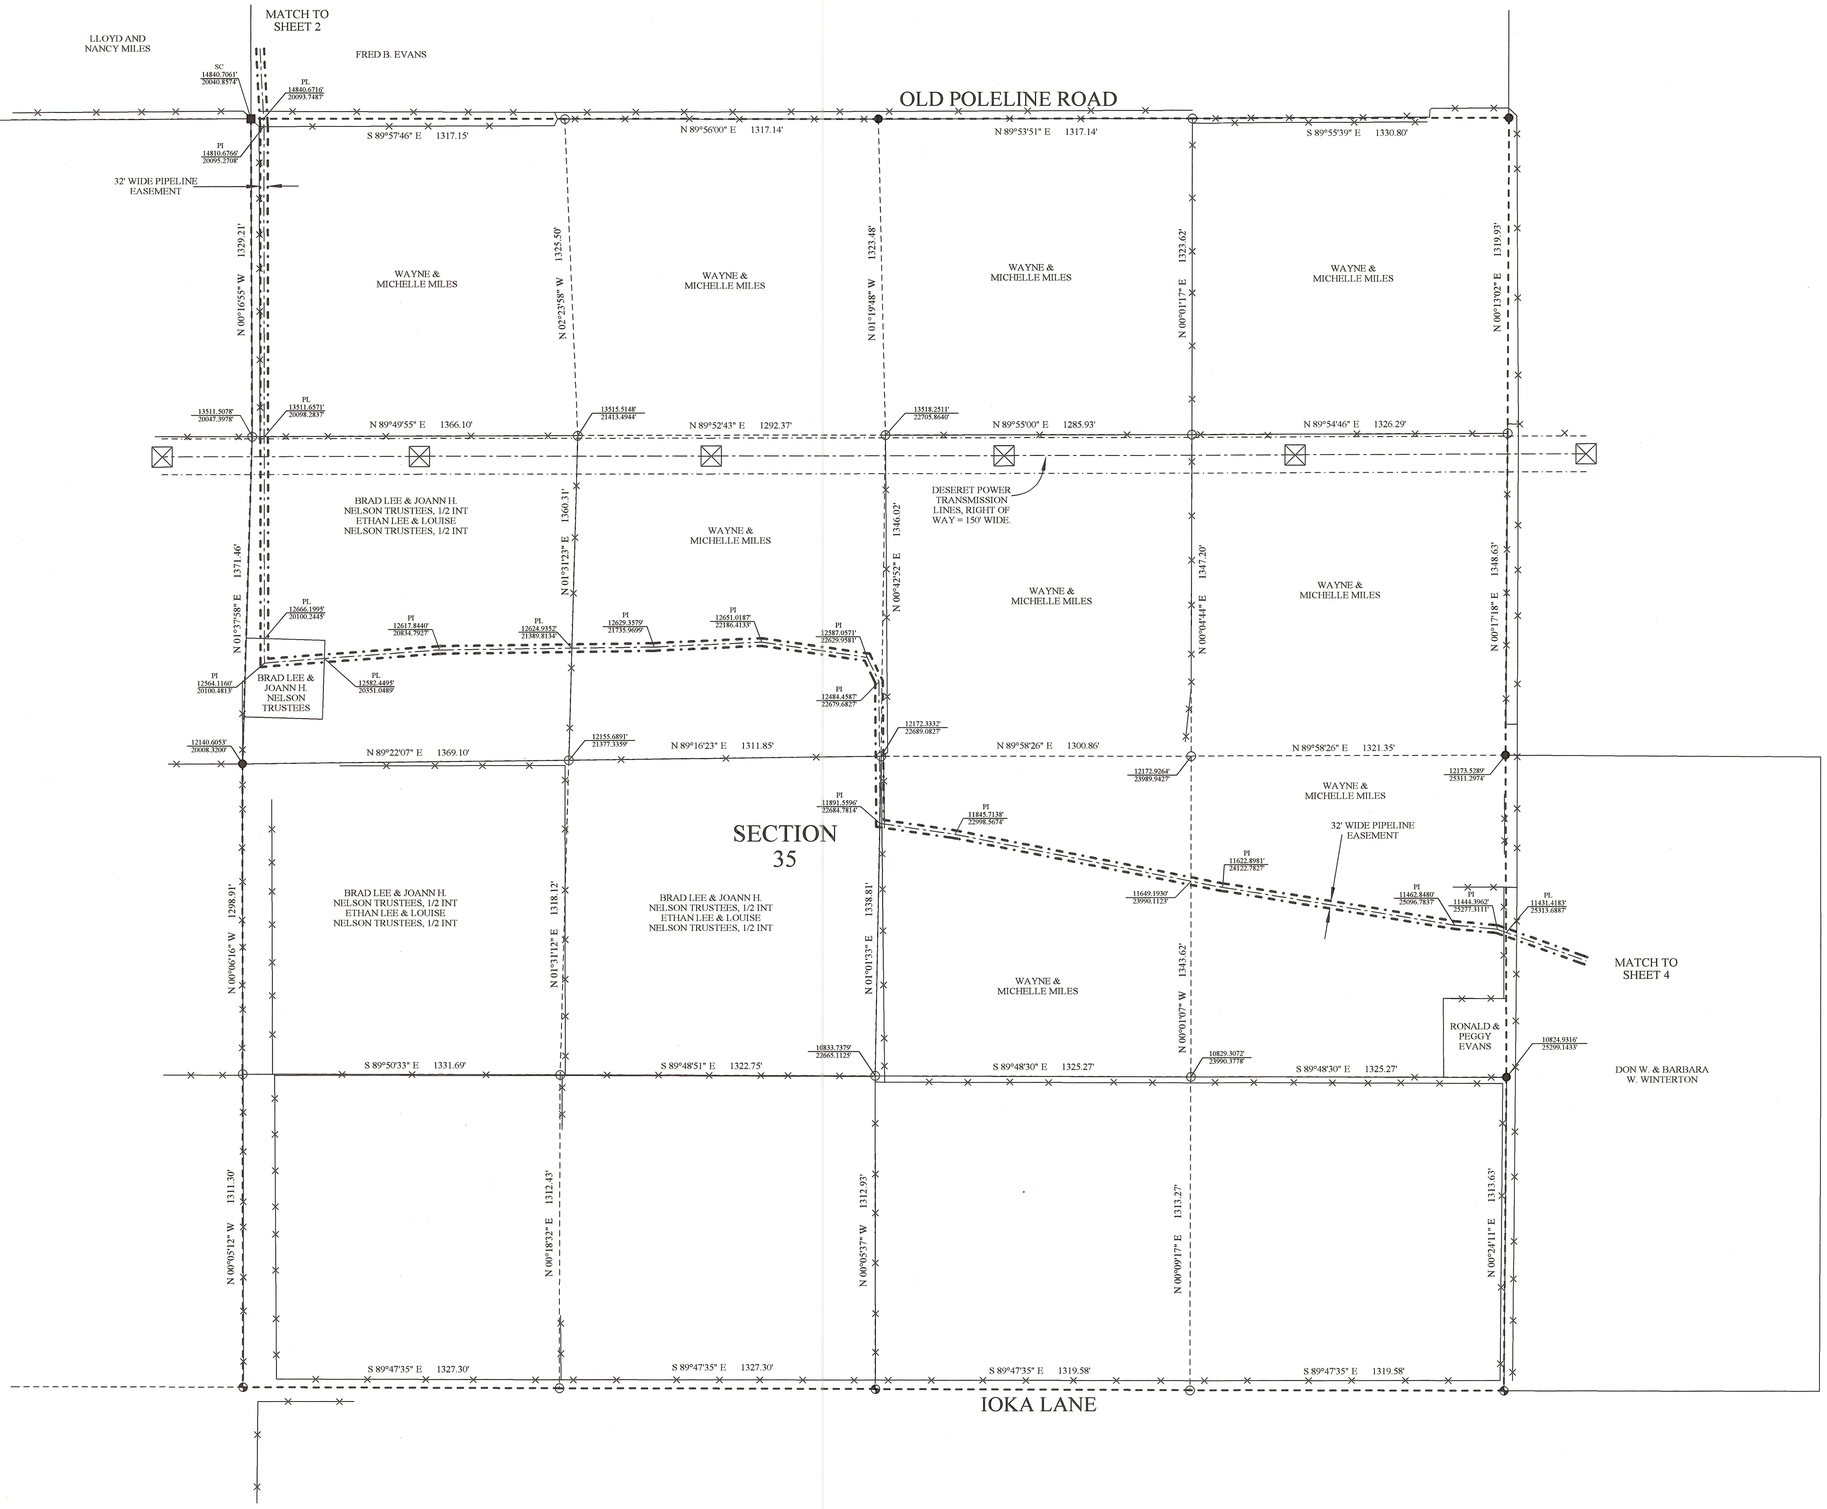

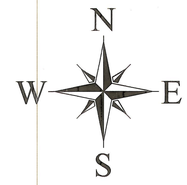

SCALE 1"=300'

0 300 600

1547 3/4

REGISTERED SURVEYORS CORP.
61 EAST 300 NORTH, P.O. BOX 564, DUCHESNE, UTAH 84021
(435) 738-2718

DATE RESEARCHED: APRIL, 2003 - FEBRUARY, 2004	RESEARCHED BY: FARM & HOME TITLE, D. PEATROSS	PROJECT No.: 03009
DATE SURVEYED: APRIL, 2003 - FEBRUARY, 2004	SURVEYED BY: D. PEATROSS	

BRUCE PEATROSS
TECHNICAL DRAFTING SERVICES
P.O. BOX 633, DUCHESNE, UTAH 84021
(435) 738-2089

DATE DRAFTED: APRIL, 2003 - FEBRUARY, 2004	DRAFTED BY: D. PEATROSS, B. PEATROSS	DATE PLOTTED: Saturday 7/9/5
SHEET 3 OF 4	FILE NAME: Upaloo Sheet 3	