NEWFIELD EXPLORATION COMPANY

PROPOSED PIPELINE RIGHT-OF-WAY ON FEE LANDS

(For the 13-9-4-3-2WH & 14-9-4-3-2WH Well Pad)

Located in
Sections 9 & 16, T3S, R2W, U.S.B.&M.
Duchesne County, Utah

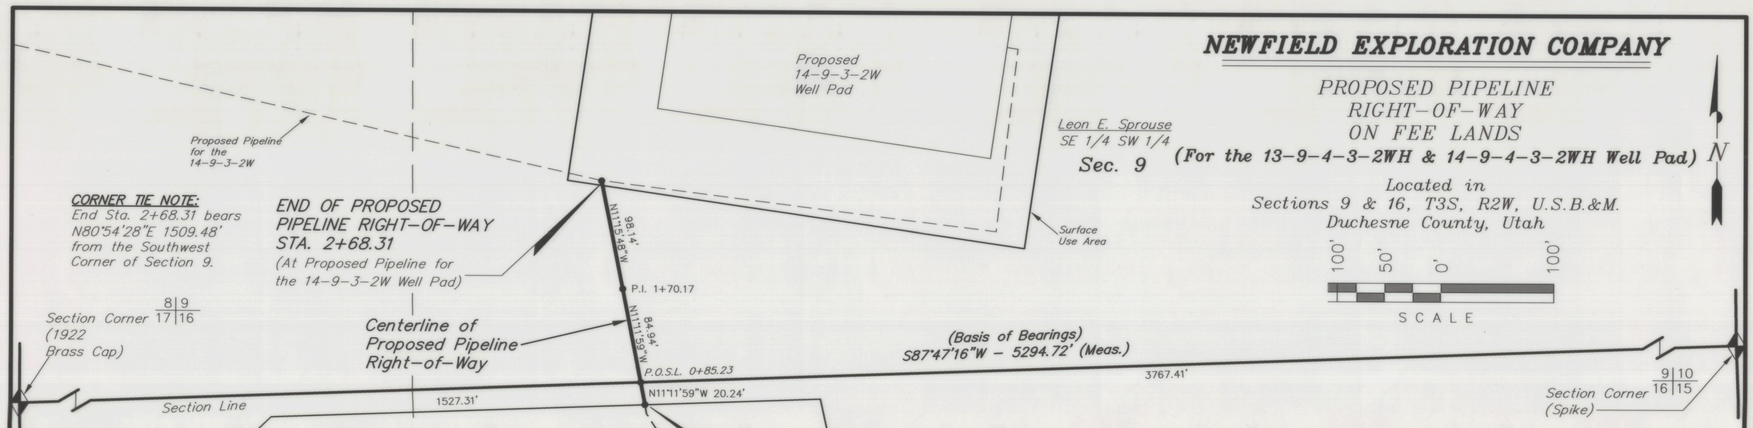

PIPELINE RIGHT-OF-WAY DESCRIPTION

A 30' WIDE RIGHT-OF-WAY LOCATED IN SECTIONS 16 & 9, T3S, R2W, U.S.B.&M. THE WIDTH OF SAID RIGHT-OF-WAY BEING 15' ON EACH SIDE OF THE CENTERLINE. THE CENTERLINE OF SAID RIGHT-OF-WAY BEING MORE PARTICULARLY DESCRIBED AS FOLLOWS:

BEGINNING AT A POINT IN THE NE 1/4 NW 1/4 OF SECTION 16, T3S, R2W, U.S.B.&M. WHICH BEARS N88°32'11"E 1530.61' FROM THE NORTHWEST CORNER OF SAID SECTION 16, THENCE N11°11'59"W 20.24' TO A POINT ON THE SOUTH LINE OF SECTION 9, T3S, R2W, U.S.B.&M. WHICH BEARS N87°47'16"E 1527.31' FROM THE SOUTHWEST CORNER OF SAID SECTION 9, THENCE N11°11'59"W 84.94'; THENCE N11°15'48"W 98.14' TO A POINT IN THE SE 1/4 SW 1/4 OF SAID SECTION 9 WHICH BEARS N80°54'28"E 1509.48' FROM THE SAID SOUTHWEST CORNER OF SECTION 9. THE SIDE LINES OF SAID DESCRIBED RIGHT-OF-WAY BEING SHORTENED OR ELONGATED TO MEET THE GRANTOR'S PROPERTY LINES. BASIS OF BEARINGS IS THE NORTH LINE OF SAID SECTION 16 WHICH IS TAKEN FROM GLOBAL POSITIONING SATELLITE OBSERVATIONS TO BEAR S87°47'16"W A MEASURED DISTANCE OF 5294.72'. CONTAINS 0.140 ACRES MORE OR LESS.

LEGEND

◆ = SECTION CORNERS FOUND
P.I. = POINT OF INTERSECTION
P.O.S.L. = POINT ON SECTION LINE

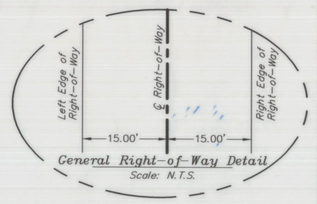

CERTIFICATE

THIS IS TO CERTIFY THAT THE ABOVE PLAT WAS PREPARED FROM FIELD NOTES OF ACTUAL SURVEYS MADE BY ME OR UNDER MY SUPERVISION AND THAT THE SAME ARE TRUE AND CORRECT TO THE BEST OF MY KNOWLEDGE AND BELIEF.

PROFESSIONAL LAND SURVEYOR No. 348473 STATE OF UTAH

4-10-13

PAUL A. HAWKES
REGISTERED LAND SURVEYOR
REGISTRATION NO. 348473
STATE OF UTAH

RIGHT-OF-WAY LENGTHS	
DALLAS MURRAY, SECTION 16	= 20.24'
LEON E. SPROUSE, SECTION 9	= 183.08'
TOTAL	= 203.32'

REVISED: 01-23-13 L.K. NAME CHANGE
REVISED: 01-15-13 L.C.S. ENLARGED THE PAD AND SURFACE USE AREA

SURVEYED BY:	S.V.
DRAWN BY:	L.K.
DATE:	9-13-12
SCALE:	1" = 100'
DWG #:	12-0569

Tri State
Land Surveying. Inc.
(435) 781-2501
180 NORTH VERNAL AVE. - VERNAL, UTAH 84078

FILE: \\LEWIS\drawings\NEWFIELD 2013\13-9-4-3-2WH, 14-9-4-3-2WH V3 (01-18-13)\dwg\PIPELINE (01-23-13).dwg

NEWFIELD EXPLORATION COMPANY

PROPOSED ROAD RIGHT-OF-WAY & SURFACE USE AREA ON FEE LANDS

(For the 13-9-4-3-2WH & 14-9-4-3-2WH Well Pad)

Located in
Sections 9 & 16, T3S, R2W, U.S.B.&M.
Duchesne County, Utah

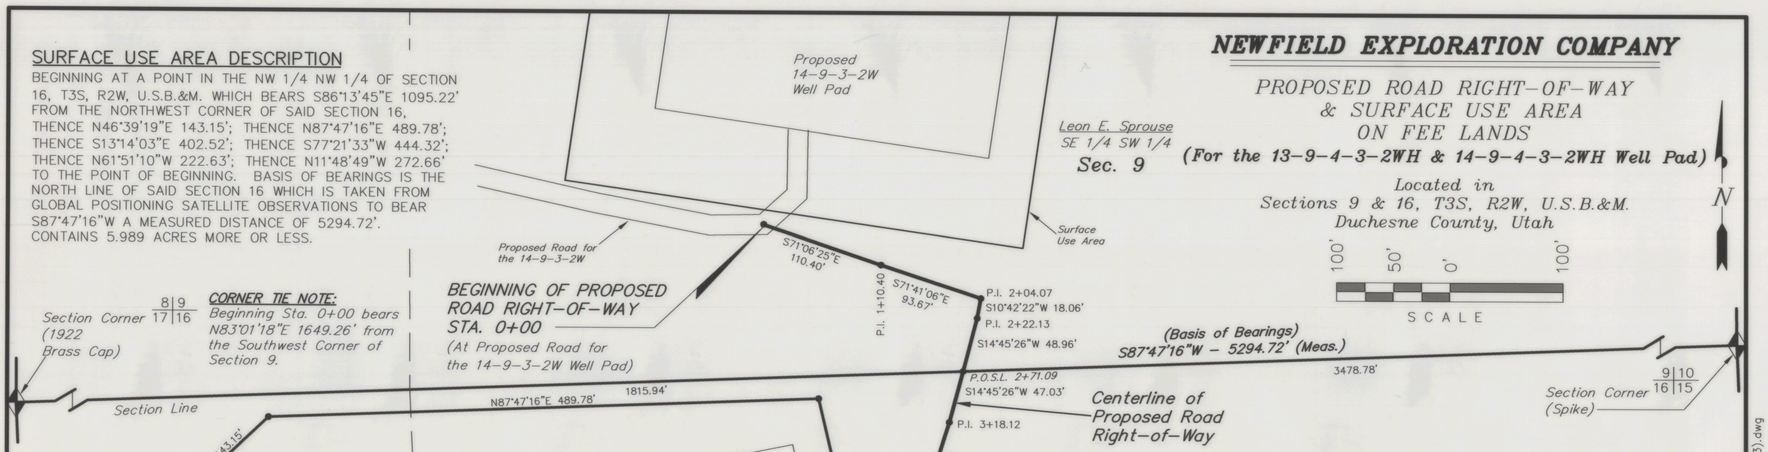

ROAD RIGHT-OF-WAY DESCRIPTION

A 30' WIDE RIGHT-OF-WAY LOCATED IN SECTIONS 9 & 16, T3S, R2W, U.S.B.&M. THE WIDTH OF SAID RIGHT-OF-WAY BEING 15' ON EACH SIDE OF THE CENTERLINE. THE CENTERLINE OF SAID RIGHT-OF-WAY BEING MORE PARTICULARLY DESCRIBED AS FOLLOWS:

BEGINNING AT A POINT IN THE SE 1/4 SW 1/4 OF SECTION 9, T3S, R2W, U.S.B.&M. WHICH BEARS N83°01'18"E 1649.26' FROM THE SOUTHWEST CORNER OF SAID SECTION 9, THENCE S71°06'25"E 110.40'; THENCE S71°41'06"E 93.67'; THENCE S10°42'22"W 18.06'; THENCE S14°45'26"W 48.96' TO A POINT ON THE NORTH LINE OF SECTION 16, T3S, R2W, U.S.B.&M. WHICH BEARS N87°47'16"E 1815.94' FROM THE NORTHWEST CORNER OF SAID SECTION 16, THENCE S14°45'26"W 47.03'; THENCE S17°32'27"W 116.02'; THENCE S38°16'26"W 62.73' TO A POINT IN THE NE 1/4 NW 1/4 OF SAID SECTION 16 WHICH BEARS S85°31'37"E 1734.07' FROM THE SAID NORTHWEST CORNER OF SECTION 16. THE SIDE LINES OF SAID DESCRIBED RIGHT-OF-WAY BEING SHORTENED OR ELONGATED TO MEET THE GRANTOR'S PROPERTY LINES. BASIS OF BEARINGS IS THE NORTH LINE OF SAID SECTION 16 WHICH IS TAKEN FROM GLOBAL POSITIONING SATELLITE OBSERVATIONS TO BEAR S87°47'16"W A MEASURED DISTANCE OF 5294.72'. CONTAINS 0.342 ACRES MORE OR LESS.

LEGEND

◆ = SECTION CORNERS FOUND
P.I. = POINT OF INTERSECTION
P.O.S.L. = POINT ON SECTION LINE

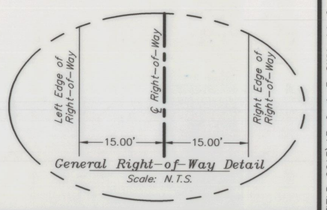

CERTIFICATE

THIS IS TO CERTIFY THAT THE ABOVE PLAT WAS PREPARED FROM FIELD NOTES OF ACTUAL SURVEYS MADE BY ME OR UNDER MY SUPERVISION AND THAT THE SAME ARE TRUE AND CORRECT TO THE BEST OF MY KNOWLEDGE AND BELIEF.

PROFESSIONAL LAND SURVEYOR No. 348473 STATE OF UTAH

4-10-13

PAUL A. HAWKES
REGISTERED LAND SURVEYOR
REGISTRATION NO. 348473
STATE OF UTAH

SURFACE USE AREA DESCRIPTION

BEGINNING AT A POINT IN THE NW 1/4 NW 1/4 OF SECTION 16, T3S, R2W, U.S.B.&M. WHICH BEARS S86°13'45"E 1095.22' FROM THE NORTHWEST CORNER OF SAID SECTION 16, THENCE N46°39'19"E 143.15'; THENCE N87°47'16"E 489.78'; THENCE S13°14'03"E 402.52'; THENCE S77°21'33"W 444.32'; THENCE N61°51'10"W 222.63'; THENCE N11°48'49"W 272.66' TO THE POINT OF BEGINNING. BASIS OF BEARINGS IS THE NORTH LINE OF SAID SECTION 16 WHICH IS TAKEN FROM GLOBAL POSITIONING SATELLITE OBSERVATIONS TO BEAR S87°47'16"W A MEASURED DISTANCE OF 5294.72'. CONTAINS 5.989 ACRES MORE OR LESS.

SURFACE USE AREA
13-9-4-3-2WH &
14-9-4-3-2WH
(Contains 5.989 Acres)

RIGHT-OF-WAY LENGTHS	
LEON E. SPROUSE, SECTION 9	= 271.09'
DALLAS MURRAY, SECTION 16	= 225.78'
TOTAL	= 496.87'

REVISED: 01-23-13 L.K. NAME CHANGED AND ROAD RE-ROUTE
REVISED: 01-15-13 L.K. ENLARGED THE PAD AND SURFACE USE AREA

SURVEYED BY:	S.V.
DRAWN BY:	L.K.
DATE:	9-13-12
SCALE:	1" = 100'
DWG #:	12-0568

Tri State
Land Surveying. Inc.
(435) 781-2501
180 NORTH VERNAL AVE. - VERNAL, UTAH 84078

FILE: \\LEWIS\drawings\NEWFIELD 2013\13-9-4-3-2WH, 14-9-4-3-2WH V3 (01-18-13)\dwg\PIPELINE (01-23-13).dwg

County Surveyor File # 2758