NEWFIELD EXPLORATION COMPANY

PROPOSED ROAD RIGHT-OF-WAY & SURFACE USE AREA ON FEE LANDS

(For the 11-16-3-2W Well Pad.)

Located in the SW 1/4 of Section 16, T3S, R2W, U.S.B.&M. Duchesne County, Utah

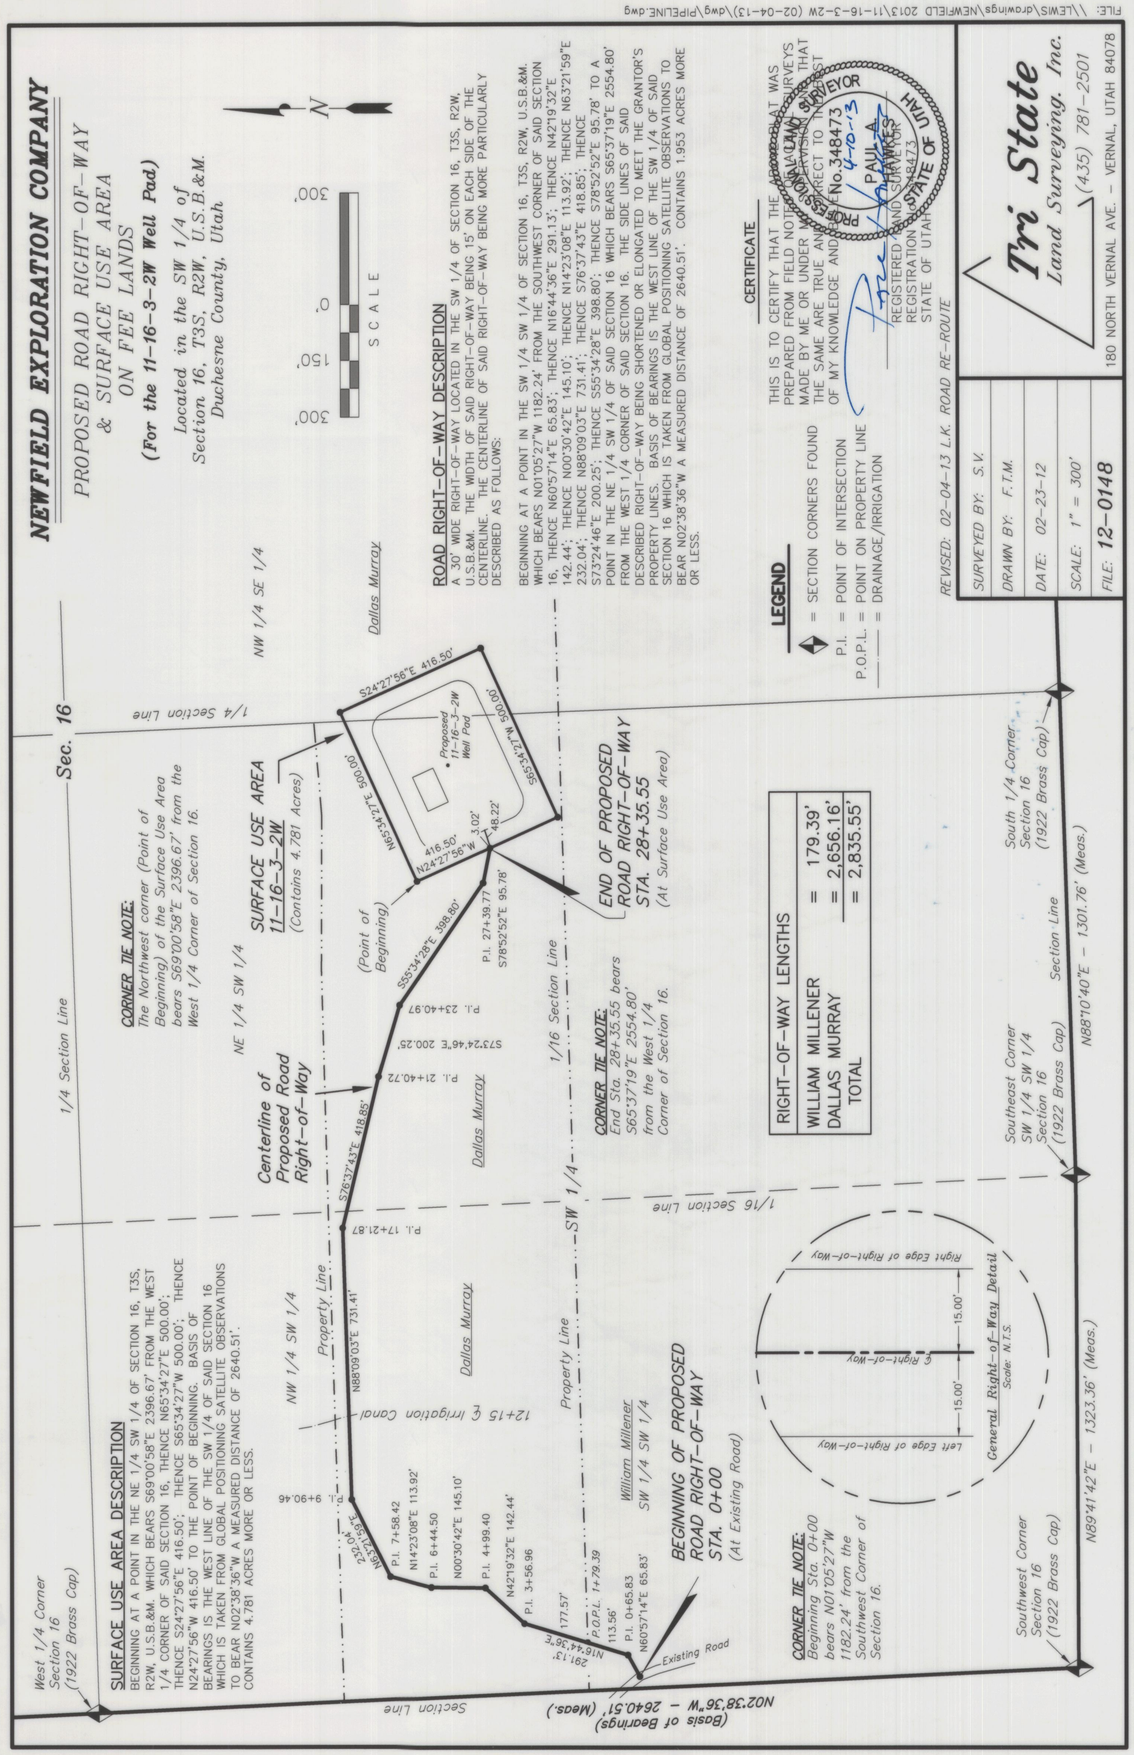

CORNER TIE NOTE:
The Northwest corner (Point of Beginning) of the Surface Use Area bears S69°00'58"E 2396.67' from the West 1/4 Corner of Section 16.

SURFACE USE AREA DESCRIPTION

BEGINNING AT A POINT IN THE NE 1/4 SW 1/4 OF SECTION 16, T3S, R2W, U.S.B.&M. WHICH BEARS S69°00'58"E 2396.67' FROM THE WEST 1/4 CORNER OF SAID SECTION 16, THENCE N65°34'27"E 500.00'; THENCE S24°27'56"E 416.50'; THENCE S65°34'27"W 500.00'; THENCE N24°27'56"W 416.50' TO THE POINT OF BEGINNING. BASIS OF BEARINGS IS THE WEST LINE OF THE SW 1/4 OF SAID SECTION 16 WHICH IS TAKEN FROM GLOBAL POSITIONING SATELLITE OBSERVATIONS TO BEAR NO2°38'36"W A MEASURED DISTANCE OF 2640.51'. CONTAINS 4.781 ACRES MORE OR LESS.

ROAD RIGHT-OF-WAY DESCRIPTION

A 30' WIDE RIGHT-OF-WAY LOCATED IN THE SW 1/4 OF SECTION 16, T3S, R2W, U.S.B.&M. THE WIDTH OF SAID RIGHT-OF-WAY BEING 15' ON EACH SIDE OF THE CENTERLINE. THE CENTERLINE OF SAID RIGHT-OF-WAY BEING MORE PARTICULARLY DESCRIBED AS FOLLOWS:

BEGINNING AT A POINT IN THE SW 1/4 OF SECTION 16, T3S, R2W, U.S.B.&M. WHICH BEARS N01°05'27"W 1182.24' FROM THE SOUTHWEST CORNER OF SAID SECTION 16, THENCE N16°44'36"E 291.13'; THENCE N42°19'32"E 142.44'; THENCE N00°30'42"E 145.10'; THENCE N14°23'08"E 113.92'; THENCE N63°21'59"E 232.04'; THENCE N88°09'03"E 731.41'; THENCE S76°37'43"E 418.85'; THENCE S73°24'46"E 200.25'; THENCE S55°34'28"E 398.80'; THENCE S78°52'52"E 95.78' TO A POINT IN THE NE 1/4 SW 1/4 OF SAID SECTION 16 WHICH BEARS S65°37'19"E 2554.80' FROM THE WEST 1/4 CORNER OF SAID SECTION 16. THE SIDE LINES OF SAID DESCRIBED RIGHT-OF-WAY BEING SHORTENED OR ELONGATED TO MEET THE GRANTOR'S PROPERTY LINES. BASIS OF BEARINGS IS THE WEST LINE OF THE SW 1/4 OF SAID SECTION 16 WHICH IS TAKEN FROM GLOBAL POSITIONING SATELLITE OBSERVATIONS TO BEAR N02°38'36"W A MEASURED DISTANCE OF 2640.51'. CONTAINS 1.953 ACRES MORE OR LESS.

RIGHT-OF-WAY LENGTHS	
WILLIAM MILLENER	= 179.39'
DALLAS MURRAY	= 2,656.16'
TOTAL	= 2,835.55'

LEGEND

- = SECTION CORNERS FOUND
- P.I. = POINT OF INTERSECTION
- P.O.P.L. = POINT ON PROPERTY LINE
- = DRAINAGE/IRRIGATION

REVISED: 02-04-13 L.K. ROAD RE-ROUTE

CERTIFICATE

THIS IS TO CERTIFY THAT THE ABOVE PLAT WAS PREPARED FROM FIELD NOTES OF ACTUAL SURVEYS MADE BY ME OR UNDER MY SUPERVISION AND THAT THE SAME ARE TRUE AND CORRECT TO THE BEST OF MY KNOWLEDGE AND BELIEF.

PROFESSIONAL LAND SURVEYOR No.348473 4-10-13 PAUL A. HAWKES STATE OF UTAH

REGISTERED LAND SURVEYOR
REGISTRATION No. 348473
STATE OF UTAH

SURVEYED BY:	S.V.
DRAWN BY:	F.T.M.
DATE:	02-23-12
SCALE:	1" = 300'
FILE:	12-0148

Tri State Land Surveying, Inc.
(435) 781-2501
180 NORTH VERNAL AVE. - VERNAL, UTAH 84078

FILE: \\LEWIS\drawings\NEWFIELD 2013\11-16-3-2W (02-04-13)\dwg\PIPELINE.dwg

NEWFIELD EXPLORATION COMPANY

PROPOSED PIPELINE RIGHT-OF-WAY ON FEE LANDS

(For the 11-16-3-2W Well Pad.)

Located in Sections 16 & 17, T3S, R2W, U.S.B.&M. Duchesne County, Utah

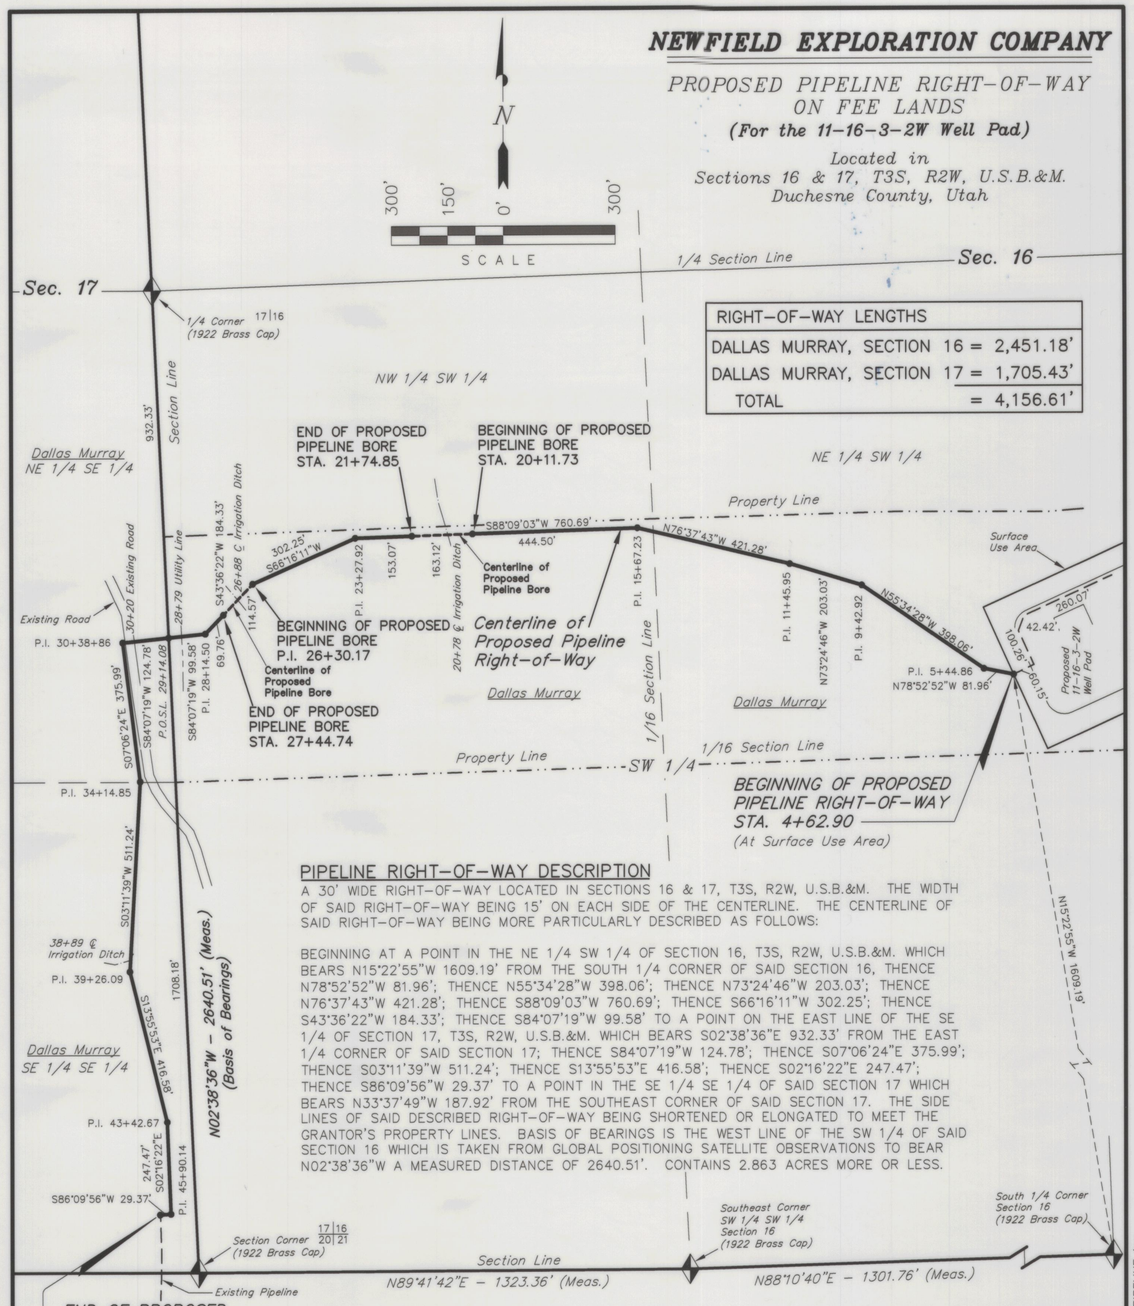

RIGHT-OF-WAY LENGTHS	
DALLAS MURRAY, SECTION 16	= 2,451.18'
DALLAS MURRAY, SECTION 17	= 1,705.43'
TOTAL	= 4,156.61'

PIPELINE RIGHT-OF-WAY DESCRIPTION

A 30' WIDE RIGHT-OF-WAY LOCATED IN SECTIONS 16 & 17, T3S, R2W, U.S.B.&M. THE WIDTH OF SAID RIGHT-OF-WAY BEING 15' ON EACH SIDE OF THE CENTERLINE. THE CENTERLINE OF SAID RIGHT-OF-WAY BEING MORE PARTICULARLY DESCRIBED AS FOLLOWS:

BEGINNING AT A POINT IN THE NE 1/4 SW 1/4 OF SECTION 16, T3S, R2W, U.S.B.&M. WHICH BEARS N15°22'55"W 1609.19' FROM THE SOUTH 1/4 CORNER OF SAID SECTION 16, THENCE N78°52'52"W 81.96'; THENCE N55°34'28"W 398.06'; THENCE N73°24'46"W 203.03'; THENCE N76°37'43"W 421.28'; THENCE S88°09'03"W 760.69'; THENCE S66°16'11"W 302.25'; THENCE S43°36'22"W 184.33'; THENCE S84°07'19"W 99.58' TO A POINT ON THE EAST LINE OF THE SE 1/4 OF SECTION 17, T3S, R2W, U.S.B.&M. WHICH BEARS S02°38'36"E 932.33' FROM THE EAST 1/4 CORNER OF SAID SECTION 17; THENCE S84°07'19"W 124.78'; THENCE S07°06'24"E 375.99'; THENCE S03°11'39"W 511.24'; THENCE S13°55'53"E 416.58'; THENCE S02°16'22"E 247.47'; THENCE S86°09'56"W 29.37' TO A POINT IN THE SE 1/4 SE 1/4 OF SAID SECTION 17 WHICH BEARS N33°37'49"W 187.92' FROM THE SOUTHEAST CORNER OF SAID SECTION 17. THE SIDE LINES OF SAID DESCRIBED RIGHT-OF-WAY BEING SHORTENED OR ELONGATED TO MEET THE GRANTOR'S PROPERTY LINES. BASIS OF BEARINGS IS THE WEST LINE OF THE SW 1/4 OF SAID SECTION 16 WHICH IS TAKEN FROM GLOBAL POSITIONING SATELLITE OBSERVATIONS TO BEAR N02°38'36"W A MEASURED DISTANCE OF 2640.51'. CONTAINS 2.863 ACRES MORE OR LESS.

CORNER TIE NOTE:
End Sta. 46+19.51 bears N33°37'49"W 187.92' from the Southeast Corner of Section 17.

LEGEND

- = SECTION CORNERS FOUND
- P.I. = POINT OF INTERSECTION
- P.O.S.L. = POINT ON SECTION LINE
- = DRAINAGE/IRRIGATION
- = UTILITY LINE

CERTIFICATE

THIS IS TO CERTIFY THAT THE ABOVE PLAT WAS PREPARED FROM FIELD NOTES OF ACTUAL SURVEYS MADE BY ME OR UNDER MY SUPERVISION AND THAT THE SAME ARE TRUE AND CORRECT TO THE BEST OF MY KNOWLEDGE AND BELIEF.

PROFESSIONAL LAND SURVEYOR No.348473 4-10-13 PAUL A. HAWKES STATE OF UTAH

REGISTERED LAND SURVEYOR
REGISTRATION No. 348473
STATE OF UTAH

REVISED: 02-04-13 L.K. PIPELINE RE-ROUTE

SURVEYED BY:	S.V.
DRAWN BY:	F.T.M.
DATE:	02-23-12
SCALE:	1" = 300'
FILE:	12-0150

Tri State Land Surveying, Inc.
(435) 781-2501
180 NORTH VERNAL AVE. - VERNAL, UTAH 84078

County Surveyor File # 2763

FILE: \\LEWIS\drawings\NEWFIELD 2013\11-16-3-2W (02-04-13)\dwg\PIPELINE.dwg