NEWFIELD EXPLORATION COMPANY

PROPOSED PIPELINE RIGHT-OF-WAY ON FEE LANDS

(For the 15-6-3-2WH Well Pad)

Located in the Sections 6 & 7, T3S, R2W, U.S.B.&M. Also, Section 1, T3S, R3W, U.S.B.&M. Duchesne County, Utah

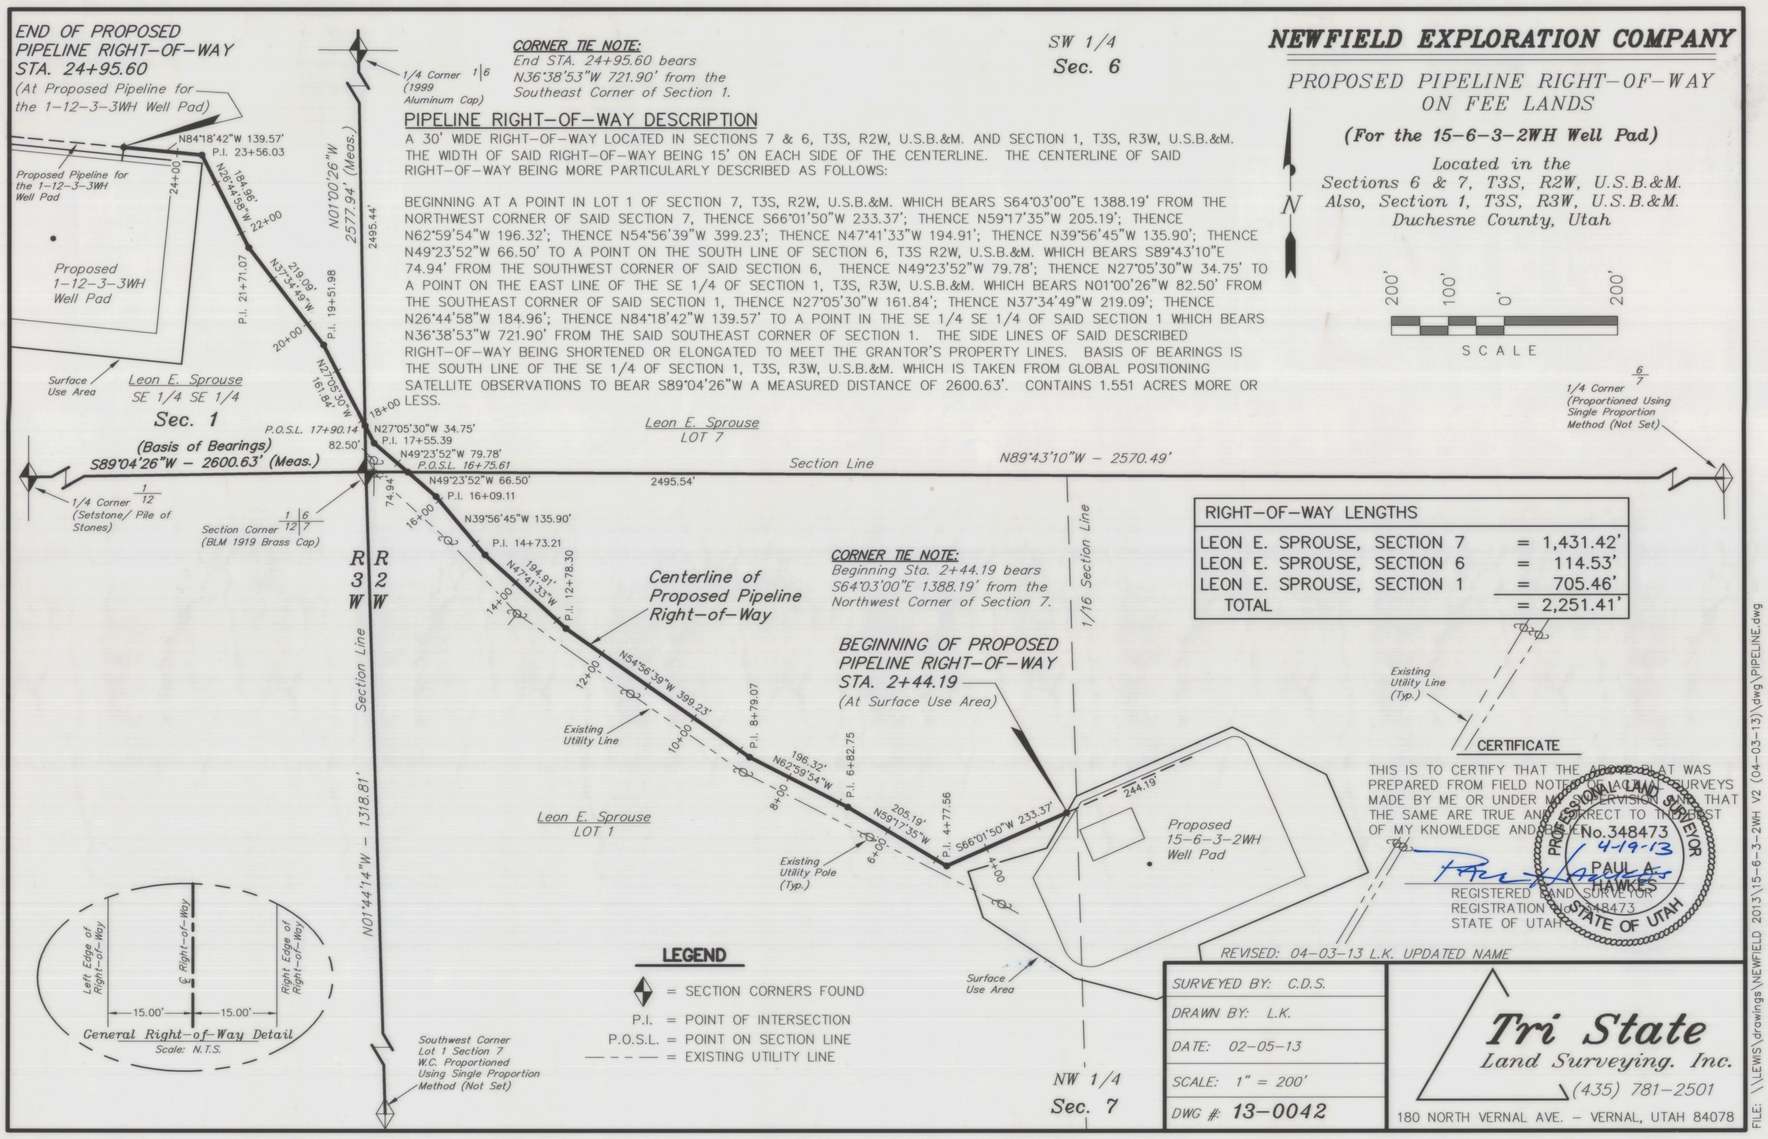

CORNER TIE NOTE:
End STA. 24+95.60 bears N36°38'53"W 721.90' from the Southeast Corner of Section 1.

CORNER TIE NOTE:
Beginning Sta. 2+44.19 bears S64°03'00"E 1388.19' from the Northwest Corner of Section 7.

PIPELINE RIGHT-OF-WAY DESCRIPTION

A 30' WIDE RIGHT-OF-WAY LOCATED IN SECTIONS 7 & 6, T3S, R2W, U.S.B.&M. AND SECTION 1, T3S, R3W, U.S.B.&M. THE WIDTH OF SAID RIGHT-OF-WAY BEING 15' ON EACH SIDE OF THE CENTERLINE. THE CENTERLINE OF SAID RIGHT-OF-WAY BEING MORE PARTICULARLY DESCRIBED AS FOLLOWS:

BEGINNING AT A POINT IN LOT 1 OF SECTION 7, T3S, R2W, U.S.B.&M. WHICH BEARS S64°03'00"E 1388.19' FROM THE NORTHWEST CORNER OF SAID SECTION 7, THENCE S66°01'50"W 233.37'; THENCE N59°17'35"W 205.19'; THENCE N62°59'54"W 196.32'; THENCE N54°56'39"W 399.23'; THENCE N47°41'33"W 194.91'; THENCE N39°56'45"W 135.90'; THENCE N49°23'52"W 66.50' TO A POINT ON THE SOUTH LINE OF SECTION 6, T3S R2W, U.S.B.&M. WHICH BEARS S89°43'10"E 74.94' FROM THE SOUTHWEST CORNER OF SAID SECTION 6, THENCE N49°23'52"W 79.78'; THENCE N27°05'30"W 34.75' TO A POINT ON THE EAST LINE OF THE SE 1/4 OF SECTION 1, T3S, R3W, U.S.B.&M. WHICH BEARS N01°00'26"W 82.50' FROM THE SOUTHEAST CORNER OF SAID SECTION 1, THENCE N27°05'30"W 161.84'; THENCE N37°34'49"W 219.09'; THENCE N26°44'58"W 184.96'; THENCE N84°18'42"W 139.57' TO A POINT IN THE SE 1/4 SE 1/4 OF SAID SECTION 1 WHICH BEARS N36°38'53"W 721.90' FROM THE SAID SOUTHEAST CORNER OF SECTION 1. THE SIDE LINES OF SAID DESCRIBED RIGHT-OF-WAY BEING SHORTENED OR ELONGATED TO MEET THE GRANTOR'S PROPERTY LINES. BASIS OF BEARINGS IS THE SOUTH LINE OF THE SE 1/4 OF SECTION 1, T3S, R3W, U.S.B.&M. WHICH IS TAKEN FROM GLOBAL POSITIONING SATELLITE OBSERVATIONS TO BEAR S89°04'26"W A MEASURED DISTANCE OF 2600.63'. CONTAINS 1.551 ACRES MORE OR LESS.

RIGHT-OF-WAY LENGTHS	
LEON E. SPROUSE, SECTION 7	= 1,431.42'
LEON E. SPROUSE, SECTION 6	= 114.53'
LEON E. SPROUSE, SECTION 1	= 705.46'
TOTAL	= 2,251.41'

CERTIFICATE

THIS IS TO CERTIFY THAT THE ABOVE PLAT WAS PREPARED FROM FIELD NOTES OF ACTUAL SURVEYS MADE BY ME OR UNDER MY SUPERVISION AND THAT THE SAME ARE TRUE AND CORRECT TO THE BEST OF MY KNOWLEDGE AND BELIEF.

PROFESSIONAL LAND SURVEYOR No. 348473 4-19-13 PAUL A. HAWKES STATE OF UTAH

PAUL A. HAWKES
REGISTERED LAND SURVEYOR
REGISTRATION No. 348473
STATE OF UTAH

REVISED: 04-03-13 L.K. UPDATED NAME

SURVEYED BY:	C.D.S.
DRAWN BY:	L.K.
DATE:	02-05-13
SCALE:	1" = 200'
DWG #:	13-0042

Tri State Land Surveying, Inc.
(435) 781-2501
180 NORTH VERNAL AVE. - VERNAL, UTAH 84078

FILE: \\LEWIS\drawings\NEWFIELD 2013\15-6-3-2WH V2 (04-03-13)\dwg\PIPELINE.dwg

NEWFIELD EXPLORATION COMPANY

PROPOSED ROAD RIGHT-OF-WAY & SURFACE USE AREA ON FEE LANDS

(For the 15-6-3-2WH Well Pad)

Located in the NW 1/4 of Section 7, T3S, R2W, U.S.B.&M. Duchesne County, Utah

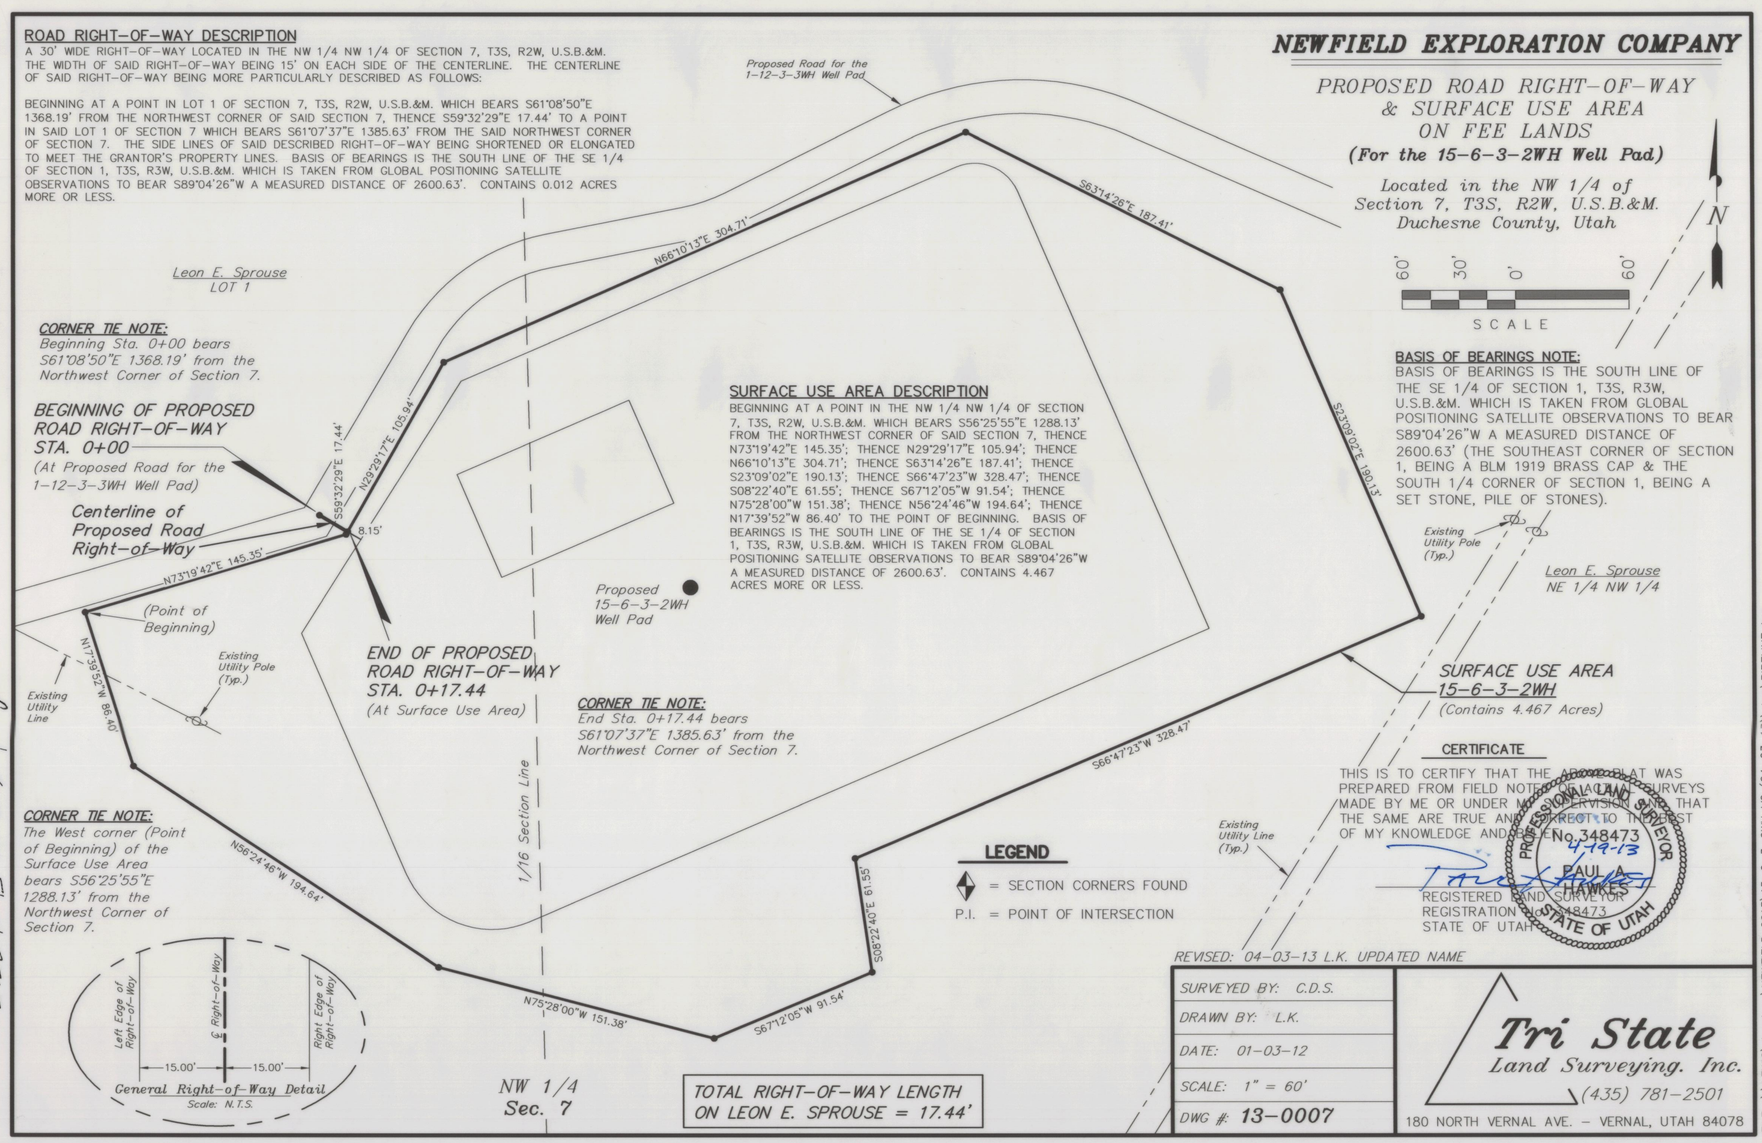

CORNER TIE NOTE:
Beginning Sta. 0+00 bears S61°08'50"E 1368.19' from the Northwest Corner of Section 7.

CORNER TIE NOTE:
End Sta. 0+17.44 bears S61°07'37"E 1385.63' from the Northwest Corner of Section 7.

CORNER TIE NOTE:
The West corner (Point of Beginning) of the Surface Use Area bears S56°25'55"E 1288.13' from the Northwest Corner of Section 7.

ROAD RIGHT-OF-WAY DESCRIPTION

A 30' WIDE RIGHT-OF-WAY LOCATED IN THE NW 1/4 NW 1/4 OF SECTION 7, T3S, R2W, U.S.B.&M. THE WIDTH OF SAID RIGHT-OF-WAY BEING 15' ON EACH SIDE OF THE CENTERLINE. THE CENTERLINE OF SAID RIGHT-OF-WAY BEING MORE PARTICULARLY DESCRIBED AS FOLLOWS:

BEGINNING AT A POINT IN LOT 1 OF SECTION 7, T3S, R2W, U.S.B.&M. WHICH BEARS S61°08'50"E 1368.19' FROM THE NORTHWEST CORNER OF SAID SECTION 7, THENCE S59°32'29"E 17.44' TO A POINT IN SAID LOT 1 OF SECTION 7 WHICH BEARS S61°07'37"E 1385.63' FROM THE SAID NORTHWEST CORNER OF SECTION 7. THE SIDE LINES OF SAID DESCRIBED RIGHT-OF-WAY BEING SHORTENED OR ELONGATED TO MEET THE GRANTOR'S PROPERTY LINES. BASIS OF BEARINGS IS THE SOUTH LINE OF THE SE 1/4 OF SECTION 1, T3S, R3W, U.S.B.&M. WHICH IS TAKEN FROM GLOBAL POSITIONING SATELLITE OBSERVATIONS TO BEAR S89°04'26"W A MEASURED DISTANCE OF 2600.63'. CONTAINS 0.012 ACRES MORE OR LESS.

SURFACE USE AREA DESCRIPTION

BEGINNING AT A POINT IN THE NW 1/4 NW 1/4 OF SECTION 7, T3S, R2W, U.S.B.&M. WHICH BEARS S56°25'55"E 1288.13' FROM THE NORTHWEST CORNER OF SAID SECTION 7, THENCE N73°19'42"E 145.35'; THENCE N29°29'17"E 105.94'; THENCE N66°10'13"E 304.71'; THENCE S63°14'26"E 187.41'; THENCE S23°09'02"E 190.13'; THENCE S66°47'23"W 328.47'; THENCE S08°22'40"E 61.55'; THENCE S67°12'05"W 91.54'; THENCE N75°28'00"W 151.38'; THENCE N56°24'46"W 194.64'; THENCE N17°39'52"W 86.40' TO THE POINT OF BEGINNING. BASIS OF BEARINGS IS THE SOUTH LINE OF THE SE 1/4 OF SECTION 1, T3S, R3W, U.S.B.&M. WHICH IS TAKEN FROM GLOBAL POSITIONING SATELLITE OBSERVATIONS TO BEAR S89°04'26"W A MEASURED DISTANCE OF 2600.63'. CONTAINS 4.467 ACRES MORE OR LESS.

BASIS OF BEARINGS NOTE:
BASIS OF BEARINGS IS THE SOUTH LINE OF THE SE 1/4 OF SECTION 1, T3S, R3W, U.S.B.&M. WHICH IS TAKEN FROM GLOBAL POSITIONING SATELLITE OBSERVATIONS TO BEAR S89°04'26"W A MEASURED DISTANCE OF 2600.63' (THE SOUTHEAST CORNER OF SECTION 1, BEING A BLM 1919 BRASS CAP & THE SOUTH 1/4 CORNER OF SECTION 1, BEING A SET STONE, PILE OF STONES).

CERTIFICATE

THIS IS TO CERTIFY THAT THE ABOVE PLAT WAS PREPARED FROM FIELD NOTES OF ACTUAL SURVEYS MADE BY ME OR UNDER MY SUPERVISION AND THAT THE SAME ARE TRUE AND CORRECT TO THE BEST OF MY KNOWLEDGE AND BELIEF.

PROFESSIONAL LAND SURVEYOR No. 348473 4-19-13 PAUL A. HAWKES STATE OF UTAH

PAUL A. HAWKES
REGISTERED LAND SURVEYOR
REGISTRATION No. 348473
STATE OF UTAH

REVISED: 04-03-13 L.K. UPDATED NAME

TOTAL RIGHT-OF-WAY LENGTH ON LEON E. SPROUSE = 17.44'

SURVEYED BY:	C.D.S.
DRAWN BY:	L.K.
DATE:	01-03-12
SCALE:	1" = 60'
DWG #:	13-0007

Tri State Land Surveying, Inc.
(435) 781-2501
180 NORTH VERNAL AVE. - VERNAL, UTAH 84078

FILE: \\LEWIS\drawings\NEWFIELD 2013\15-6-3-2WH V2 (04-03-13)\dwg\PIPELINE.dwg

County Surveyor File # 7767