NEWFIELD EXPLORATION COMPANY

PROPOSED ROAD RIGHT-OF-WAY ON FEE LANDS

(For the 1-25-3-3WH & 16-24-3-3WH Well Pad)

Located in the NW 1/4 of Section 30, T3S, R2W, U.S.B.&M. Duchesne County, Utah

N

SCALE: 200' 100' 0' 200'

LEGEND

◆ = SECTION CORNERS FOUND
P.I. = POINT OF INTERSECTION
P.O.S.L. = POINT ON SECTION LINE

ROAD RIGHT-OF-WAY DESCRIPTION

A 30' WIDE RIGHT-OF-WAY LOCATED IN THE NW 1/4 OF SECTION 30, T3S, R2W, U.S.B.&M. THE WIDTH OF SAID RIGHT-OF-WAY BEING 15' ON EACH SIDE OF THE CENTERLINE. THE CENTERLINE OF SAID RIGHT-OF-WAY BEING MORE PARTICULARLY DESCRIBED AS FOLLOWS:

BEGINNING AT A POINT IN THE NE 1/4 NW 1/4 OF SECTION 30, T3S, R2W, U.S.B.&M. WHICH BEARS S78°16'22"E 2602.90' FROM THE NORTHWEST CORNER OF SAID SECTION 30, THENCE N68°00'35"W 300.28'; THENCE N53°06'28"W 150.09'; THENCE N61°13'02"W 299.65'; THENCE S84°59'07"W 150.19'; THENCE S88°20'37"W 149.77'; THENCE N65°04'26"W 115.09'; THENCE S88°52'01"W 300.61'; THENCE S85°11'18"W 299.41'; THENCE S84°04'04"W 150.39'; THENCE S87°23'57"W 148.97'; THENCE S86°57'44"W 149.98'; THENCE S86°28'28"W 150.16'; THENCE S88°37'46"W 149.09'; THENCE S82°07'10"W 81.12'; THENCE S69°53'09"W 115.34' TO A POINT ON THE WEST LINE OF THE NW 1/4 OF SAID SECTION 30, WHICH BEARS S01°20'16"E 187.69' FROM THE SAID NORTHWEST CORNER OF SECTION 30. THE SIDE LINES OF SAID DESCRIBED RIGHT-OF-WAY BEING SHORTENED OR ELONGATED TO MEET THE GRANTOR'S PROPERTY LINES. BASIS OF BEARINGS IS THE NORTH LINE OF SECTION 30, T3S, R2W, U.S.B.&M. WHICH IS TAKEN FROM GLOBAL POSITIONING SATELLITE OBSERVATIONS TO BEAR N89°08'38"E A MEASURED DISTANCE OF 5344.56'. CONTAINS 1.866 ACRES MORE OR LESS.

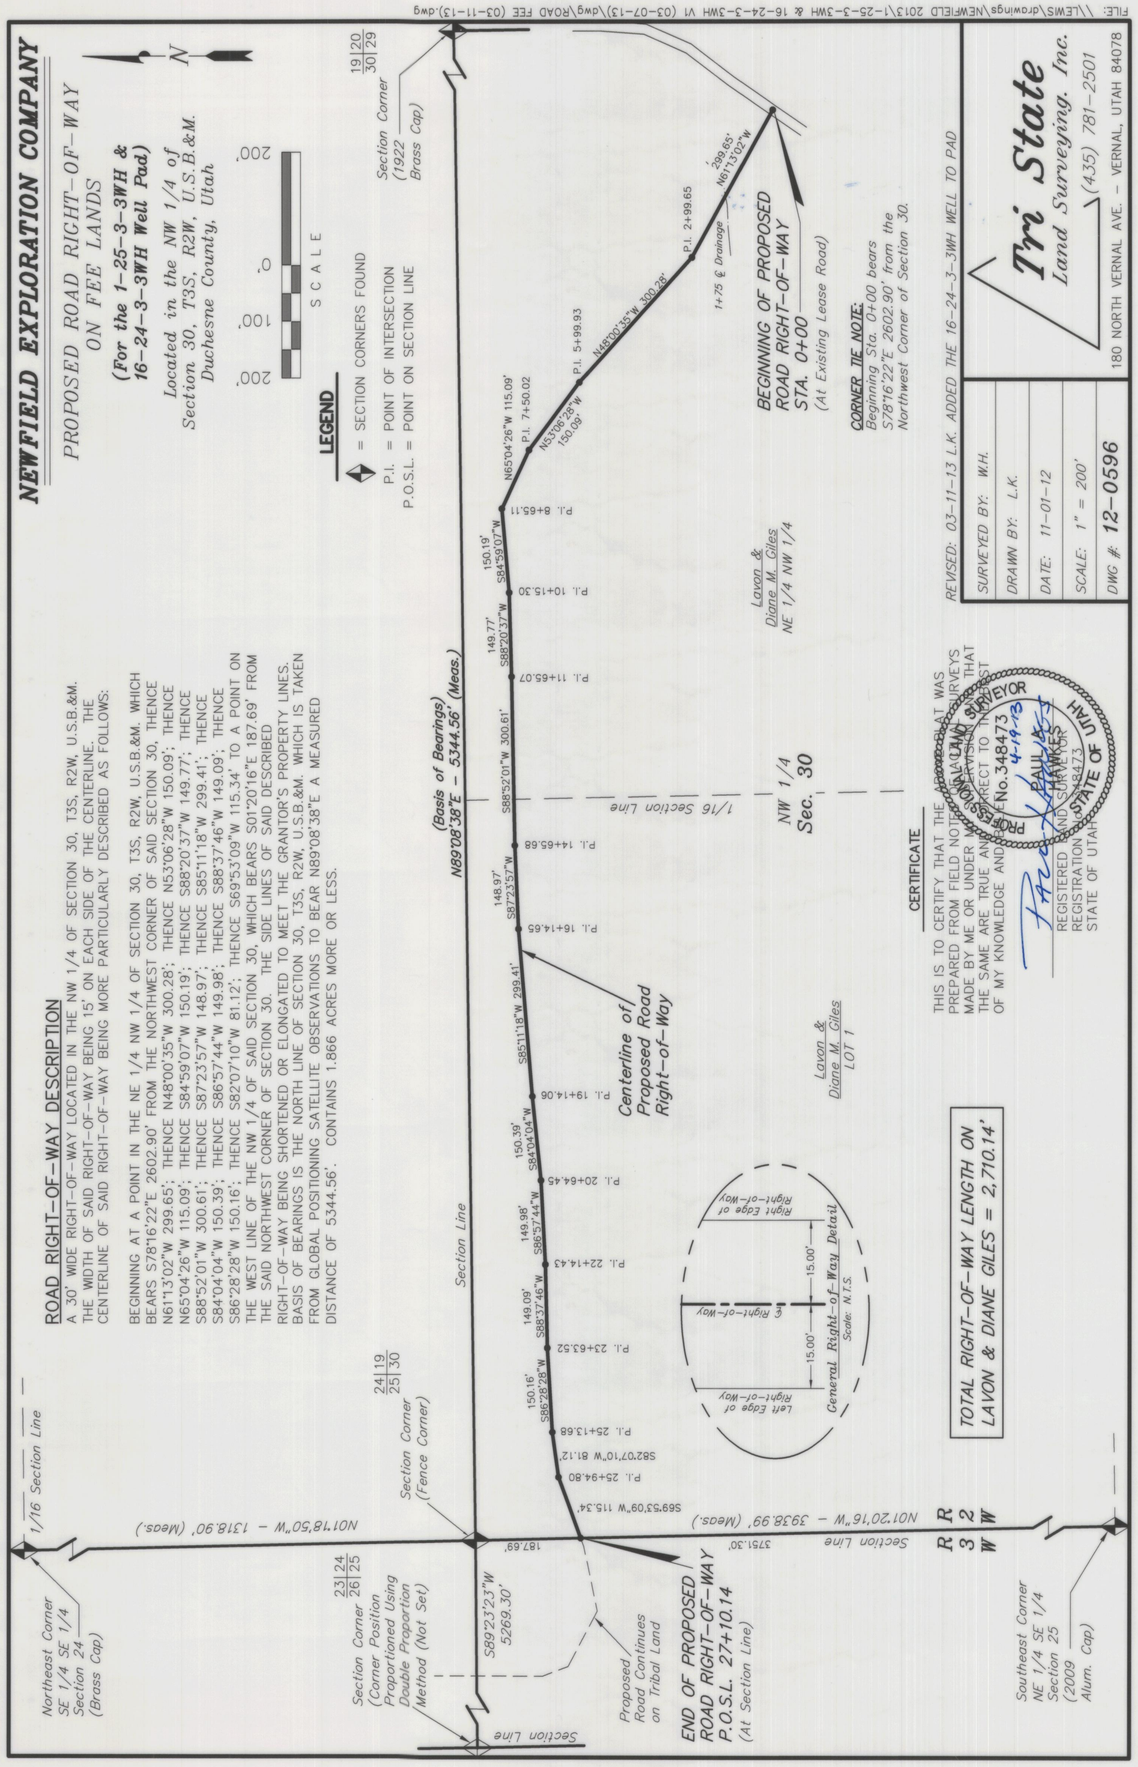

CERTIFICATE

THIS IS TO CERTIFY THAT THE ABOVE PLAT WAS PREPARED FROM FIELD NOTES OF ACTUAL SURVEYS MADE BY ME OR UNDER MY SUPERVISION AND THAT THE SAME ARE TRUE AND CORRECT TO THE BEST OF MY KNOWLEDGE AND BELIEF.

PROFESSIONAL LAND SURVEYOR No.348473 4-19-13 PAUL HAWKES STATE OF UTAH

REGISTERED LAND SURVEYOR
REGISTRATION No. 348473
STATE OF UTAH

REVISED: 03-11-13 L.K. ADDED THE 16-24-3-3WH WELL TO PAD

SURVEYED BY:	W.H.
DRAWN BY:	L.K.
DATE:	11-01-12
SCALE:	1" = 200'
DWG #:	12-0596

Tri State Land Surveying, Inc.
(435) 781-2501
180 NORTH VERNAL AVE. – VERNAL, UTAH 84078

FILE: \\LEWIS\drawings\NEWFIELD 2013\1-25-3-3WH & 16-24-3-3WH V1 (03-07-13)\dwg\ROAD FEE (03-11-13).dwg

NEWFIELD EXPLORATION COMPANY

PROPOSED PIPELINE RIGHT-OF-WAY ON FEE LANDS

(For the 1-25-3-3WH & 16-24-3-3WH Well Pad)

Located in Sections 24 & 25, T3S, R3W, U.S.B.&M. Duchesne County, Utah

N

SCALE: 100' 50' 0' 100'

PIPELINE RIGHT-OF-WAY DESCRIPTION

A 30' WIDE RIGHT-OF-WAY LOCATED IN SECTION 30, T3S, R2W, U.S.B.&M. THE WIDTH OF SAID RIGHT-OF-WAY BEING 15' ON EACH SIDE OF THE CENTERLINE. THE CENTERLINE OF SAID RIGHT-OF-WAY BEING MORE PARTICULARLY DESCRIBED AS FOLLOWS:

BEGINNING AT A POINT ON THE WEST LINE OF THE THE NW 1/4 NW 1/4 OF SECTION 30, T3S, R2W, U.S.B.&M. WHICH BEARS S01°20'16"E 154.15' FROM THE NORTHWEST CORNER OF SAID SECTION 30, THENCE EAST 175.86' TO A POINT IN THE SAID NW 1/4 NW 1/4 OF SECTION 30 WHICH BEARS S49°20'50"E 236.54' FROM THE SAID NORTHWEST CORNER OF SECTION 30. THE SIDE LINES OF SAID DESCRIBED RIGHT-OF-WAY BEING SHORTENED OR ELONGATED TO MEET THE GRANTOR'S PROPERTY LINES. BASIS OF BEARINGS IS THE NORTH LINE OF SECTION 30, T3S, R2W, U.S.B.&M. WHICH IS TAKEN FROM GLOBAL POSITIONING SATELLITE OBSERVATIONS TO BEAR N89°08'38"E A MEASURED DISTANCE OF 5344.56'. CONTAINS 0.121 ACRES MORE OR LESS.

LEGEND

◆ = SECTION CORNERS FOUND
P.I. = POINT OF INTERSECTION
P.O.S.L. = POINT ON SECTION LINE

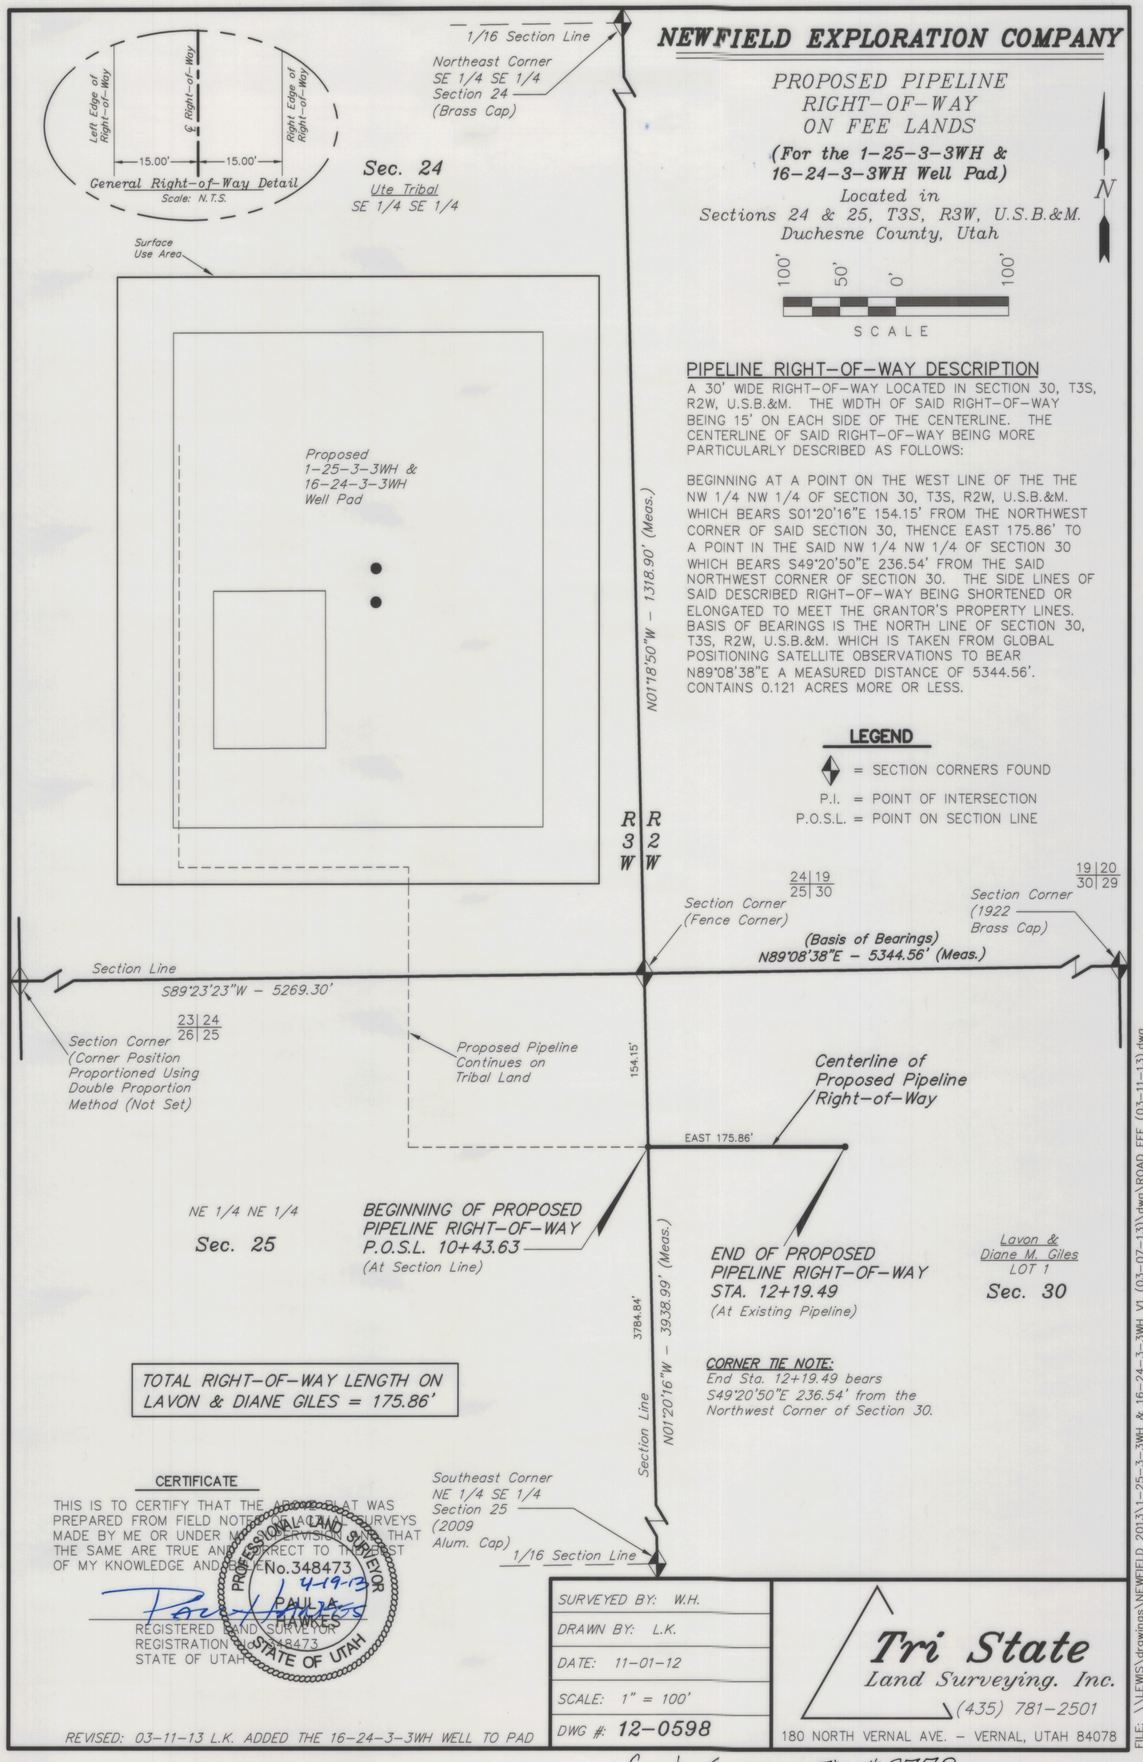

CERTIFICATE

THIS IS TO CERTIFY THAT THE ABOVE PLAT WAS PREPARED FROM FIELD NOTES OF ACTUAL SURVEYS MADE BY ME OR UNDER MY SUPERVISION AND THAT THE SAME ARE TRUE AND CORRECT TO THE BEST OF MY KNOWLEDGE AND BELIEF.

PROFESSIONAL LAND SURVEYOR No.348473 4-19-13 PAUL HAWKES STATE OF UTAH

REGISTERED LAND SURVEYOR
REGISTRATION No. 348473
STATE OF UTAH

REVISED: 03-11-13 L.K. ADDED THE 16-24-3-3WH WELL TO PAD

SURVEYED BY:	W.H.
DRAWN BY:	L.K.
DATE:	11-01-12
SCALE:	1" = 100'
DWG #:	12-0598

Tri State Land Surveying, Inc.
(435) 781-2501
180 NORTH VERNAL AVE. – VERNAL, UTAH 84078

County Surveyor File #2772

FILE: \\LEWIS\drawings\NEWFIELD 2013\1-25-3-3WH & 16-24-3-3WH V1 (03-07-13)\dwg\ROAD FEE (03-11-13).dwg