PIPELINE RIGHT-OF-WAY DESCRIPTION

A 30' WIDE RIGHT-OF-WAY LOCATED IN THE SW 1/4 SW 1/4 SECTION 8, T3S, R2W, U.S.B.&M. THE WIDTH OF SAID RIGHT-OF-WAY BEING 15' ON EACH SIDE OF THE CENTERLINE. THE CENTERLINE OF SAID RIGHT-OF-WAY BEING MORE PARTICULARLY DESCRIBED AS FOLLOWS:

BEGINNING AT A POINT IN THE SW 1/4 SW 1/4 OF SECTION 8, T3S, R2W, U.S.B.&M. WHICH BEARS N80°19'55"E 442.82' FROM THE SOUTHWEST CORNER OF SAID SECTION 8, THENCE N25°12'00"E 47.90'; THENCE S89°51'26"E 153.77'; THENCE N26°00'00"E 61.47' TO A POINT IN THE SAID SW 1/4 SW 1/4 OF SECTION 8 WHICH BEARS N74°51'24"E 660.58' FROM THE SAID SOUTHWEST CORNER OF SECTION 8. THE SIDE LINES OF SAID DESCRIBED RIGHT-OF-WAY BEING SHORTENED OR ELONGATED TO MEET THE GRANTOR'S PROPERTY LINES. BASIS OF BEARINGS IS THE NORTH LINE OF SAID SECTION 17 WHICH IS TAKEN FROM GLOBAL POSITIONING SATELLITE OBSERVATIONS TO BEAR S89°00'48"W A MEASURED DISTANCE OF 5278.28'. CONTAINS 0.181 ACRES MORE OR LESS.

NEWFIELD EXPLORATION COMPANY

PROPOSED PIPELINE RIGHT-OF-WAY ON FEE LANDS

(For the 4-17-3-2 Pad.)

Located in the SW 1/4 SW 1/4 of Section 8, T3S, R2W, U.S.B.&M. Duchesne County, Utah

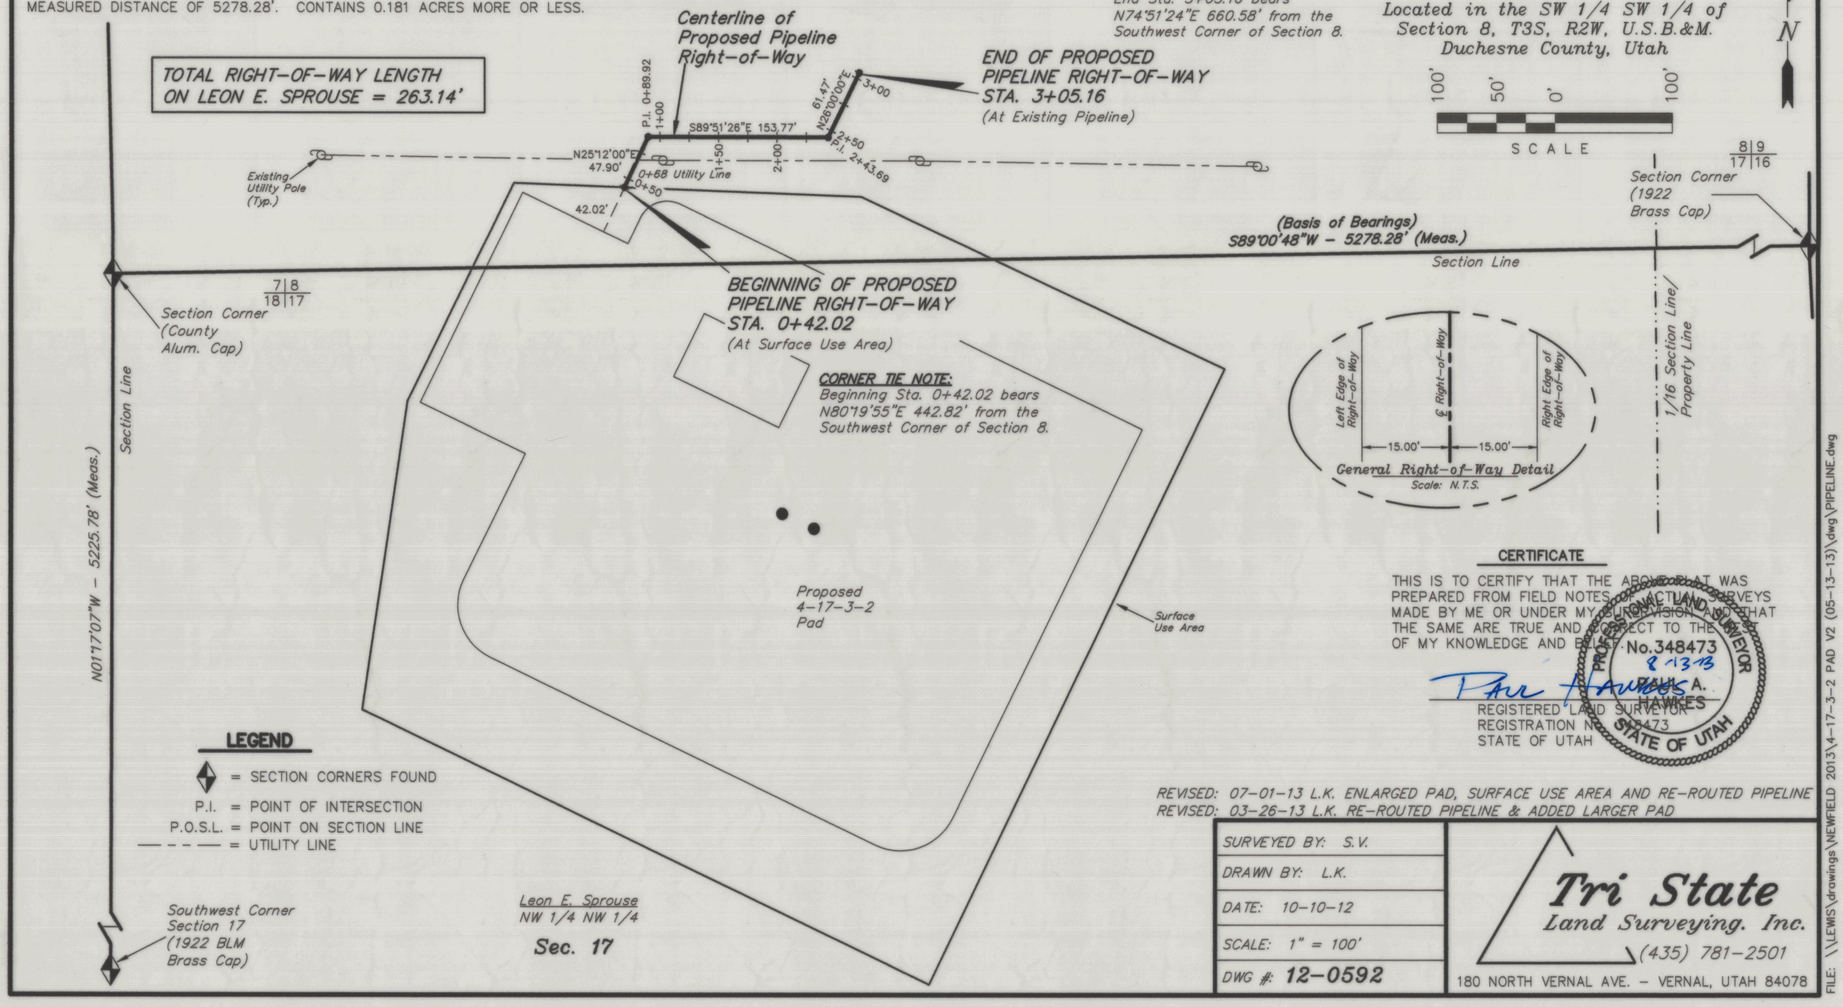

CERTIFICATE

THIS IS TO CERTIFY THAT THE ABOVE PLAT WAS PREPARED FROM FIELD NOTES OF ACTUAL SURVEYS MADE BY ME OR UNDER MY SUPERVISION AND THAT THE SAME ARE TRUE AND CORRECT TO THE BEST OF MY KNOWLEDGE AND BELIEF.

PROFESSIONAL LAND SURVEYOR No. 348473 8-13-13 STATE OF UTAH

PAUL A. HAWKES
REGISTERED LAND SURVEYOR
REGISTRATION NO. 348473
STATE OF UTAH

REVISED: 07-01-13 L.K. ENLARGED PAD, SURFACE USE AREA AND RE-ROUTED PIPELINE
REVISED: 03-26-13 L.K. RE-ROUTED PIPELINE & ADDED LARGER PAD

SURVEYED BY: S.V.	
DRAWN BY: L.K.	
DATE: 10-10-12	
SCALE: 1" = 100'	
DWG #: 12-0592	

Tri State Land Surveying, Inc.
(435) 781-2501
180 NORTH VERNAL AVE. - VERNAL, UTAH 84078

FILE: \\LEWIS\drawings\NEWFIELD 2013\4-17-3-2 PAD V2 (05-13-13)\dwg\PIPELINE.dwg

ROAD RIGHT-OF-WAY DESCRIPTION

A 30' WIDE RIGHT-OF-WAY LOCATED IN SECTIONS 8 & 17, T3S, R2W, U.S.B.&M. THE WIDTH OF SAID RIGHT-OF-WAY BEING 15' ON EACH SIDE OF THE CENTERLINE. THE CENTERLINE OF SAID RIGHT-OF-WAY BEING MORE PARTICULARLY DESCRIBED AS FOLLOWS:

BEGINNING AT A POINT IN THE SW 1/4 SW 1/4 OF SECTION 8, T3S, R2W, U.S.B.&M. WHICH BEARS N54°32'38"E 257.56' FROM THE SOUTHWEST CORNER OF SAID SECTION 8, THENCE S05°35'47"E 146.32' TO A POINT ON THE NORTH LINE OF SECTION 17, T3S, R2W, U.S.B.&M. WHICH BEARS N89°00'48"E 225.07' FROM THE NORTHWEST CORNER OF SAID SECTION 17, THENCE N05°58'51"W 113.68'; THENCE N25°25'15"W 25.12' TO A POINT IN THE NW 1/4 NW 1/4 OF SAID SECTION 17 WHICH BEARS S61°58'00"E 280.59' FROM THE SAID NORTHWEST CORNER OF SECTION 17. THE SIDE LINES OF SAID DESCRIBED RIGHT-OF-WAY BEING SHORTENED OR ELONGATED TO MEET THE GRANTOR'S PROPERTY LINES. BASIS OF BEARINGS IS THE NORTH LINE OF SAID SECTION 17 WHICH IS TAKEN FROM GLOBAL POSITIONING SATELLITE OBSERVATIONS TO BEAR S89°00'48"W A MEASURED DISTANCE OF 5278.28'. CONTAINS 0.196 ACRES MORE OR LESS.

NEWFIELD EXPLORATION COMPANY

PROPOSED ROAD RIGHT-OF-WAY & SURFACE USE AREA ON FEE LANDS

(For the 4-17-3-2 Pad.)

Located in Sections 8 & 17, T3S, R2W, U.S.B.&M. Duchesne County, Utah

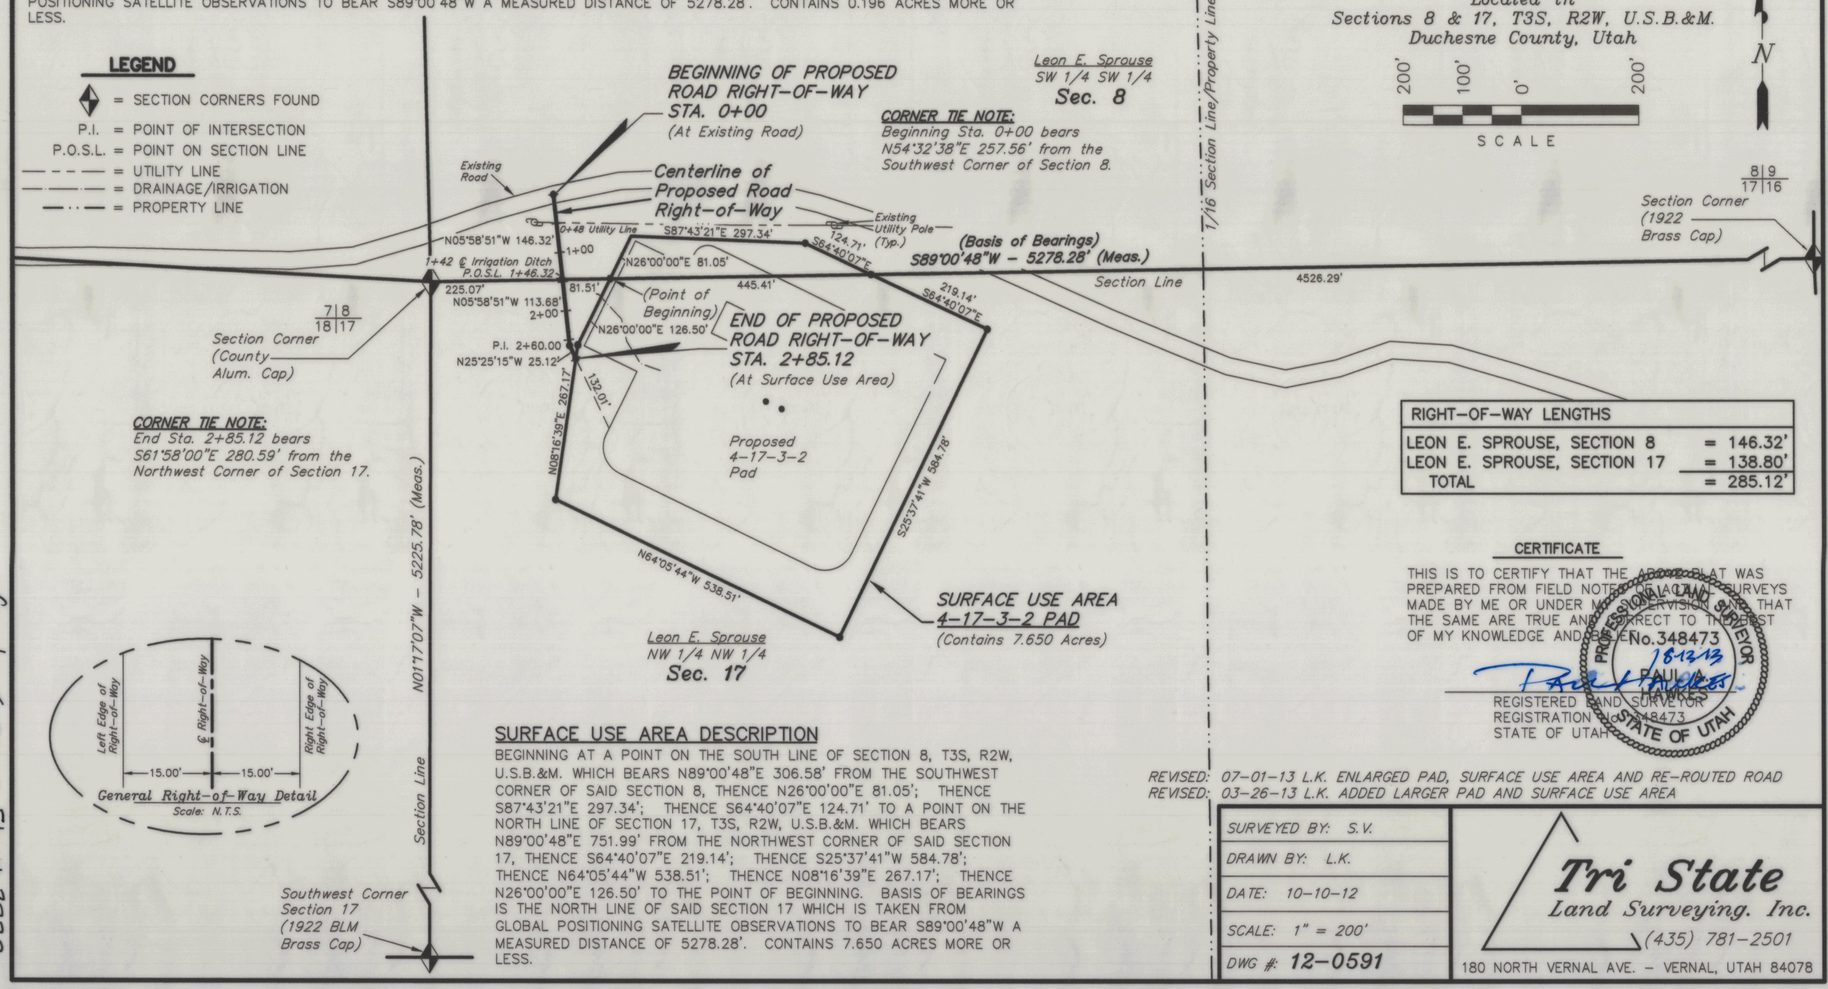

RIGHT-OF-WAY LENGTHS	
LEON E. SPROUSE, SECTION 8	= 146.32'
LEON E. SPROUSE, SECTION 17	= 138.80'
TOTAL	= 285.12'

CERTIFICATE

THIS IS TO CERTIFY THAT THE ABOVE PLAT WAS PREPARED FROM FIELD NOTES OF ACTUAL SURVEYS MADE BY ME OR UNDER MY SUPERVISION AND THAT THE SAME ARE TRUE AND CORRECT TO THE BEST OF MY KNOWLEDGE AND BELIEF.

PROFESSIONAL LAND SURVEYOR No. 348473 8-13-13 STATE OF UTAH

PAUL A. HAWKES
REGISTERED LAND SURVEYOR
REGISTRATION NO. 348473
STATE OF UTAH

REVISED: 07-01-13 L.K. ENLARGED PAD, SURFACE USE AREA AND RE-ROUTED ROAD
REVISED: 03-26-13 L.K. ADDED LARGER PAD AND SURFACE USE AREA

SURFACE USE AREA DESCRIPTION

BEGINNING AT A POINT ON THE SOUTH LINE OF SECTION 8, T3S, R2W, U.S.B.&M. WHICH BEARS N89°00'48"E 306.58' FROM THE SOUTHWEST CORNER OF SAID SECTION 8, THENCE N26°00'00"E 81.05'; THENCE S87°43'21"E 297.34'; THENCE S64°40'07"E 124.71' TO A POINT ON THE NORTH LINE OF SECTION 17, T3S, R2W, U.S.B.&M. WHICH BEARS N89°00'48"E 751.99' FROM THE NORTHWEST CORNER OF SAID SECTION 17, THENCE S64°40'07"E 219.14'; THENCE S25°37'41"W 584.78'; THENCE N64°05'44"W 538.51'; THENCE N08°16'39"E 267.17'; THENCE N26°00'00"E 126.50' TO THE POINT OF BEGINNING. BASIS OF BEARINGS IS THE NORTH LINE OF SAID SECTION 17 WHICH IS TAKEN FROM GLOBAL POSITIONING SATELLITE OBSERVATIONS TO BEAR S89°00'48"W A MEASURED DISTANCE OF 5278.28'. CONTAINS 7.650 ACRES MORE OR LESS.

SURVEYED BY: S.V.	
DRAWN BY: L.K.	
DATE: 10-10-12	
SCALE: 1" = 200'	
DWG #: 12-0591	

Tri State Land Surveying, Inc.
(435) 781-2501
180 NORTH VERNAL AVE. - VERNAL, UTAH 84078

FILE: \\LEWIS\drawings\NEWFIELD 2013\4-17-3-2 PAD V2 (05-13-13)\dwg\PIPELINE.dwg

County Surveyor File # 2832