NEWFIELD EXPLORATION COMPANY

PROPOSED PIPELINE RIGHT-OF-WAY ON FEE LANDS
(For the 2-9-3-2 Pad)

Located in
Section 9, T3S, R2W, U.S.B.&M.
Duchesne County, Utah

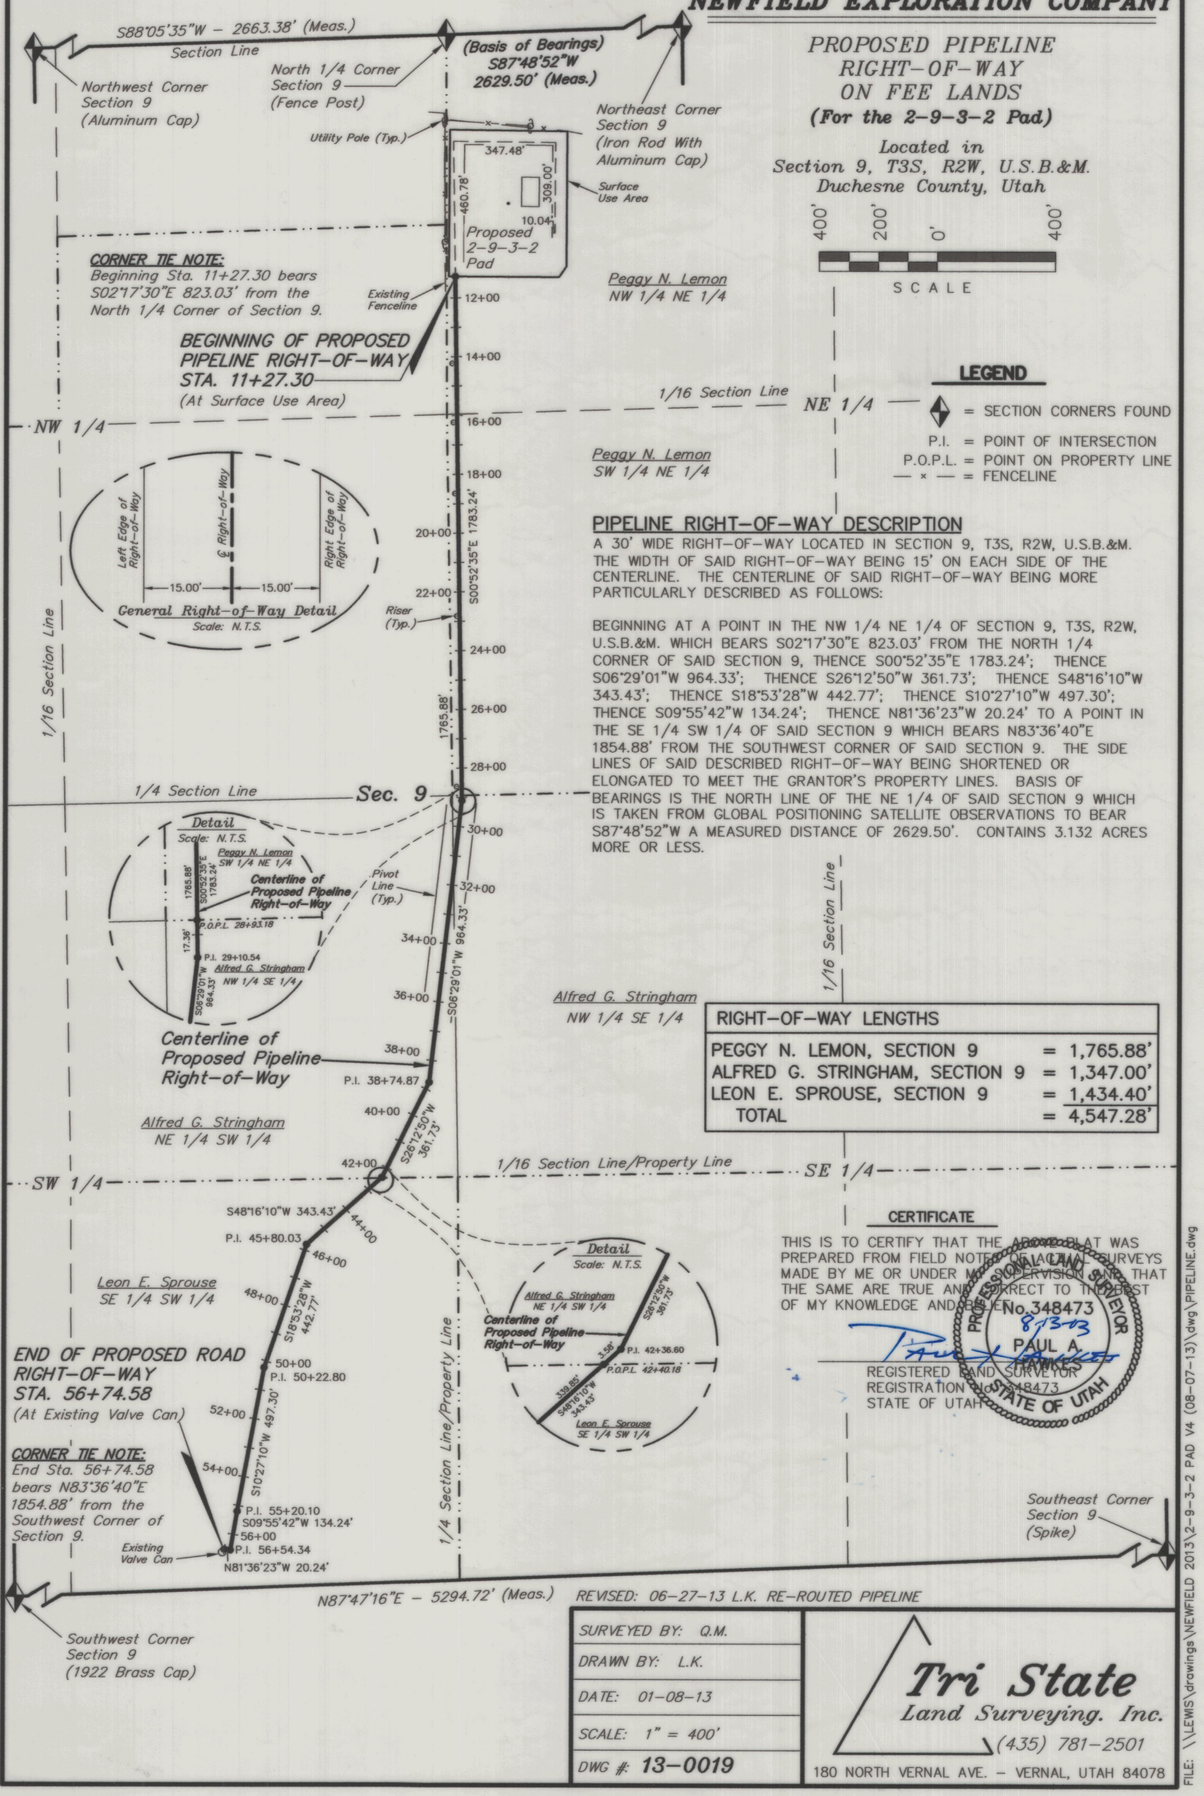

LEGEND

- ◆ = SECTION CORNERS FOUND
- P.I. = POINT OF INTERSECTION
- P.O.P.L. = POINT ON PROPERTY LINE
- — × — = FENCELINE

400' 200' 0' 400'
SCALE

PIPELINE RIGHT-OF-WAY DESCRIPTION

A 30' WIDE RIGHT-OF-WAY LOCATED IN SECTION 9, T3S, R2W, U.S.B.&M. THE WIDTH OF SAID RIGHT-OF-WAY BEING 15' ON EACH SIDE OF THE CENTERLINE. THE CENTERLINE OF SAID RIGHT-OF-WAY BEING MORE PARTICULARLY DESCRIBED AS FOLLOWS:

BEGINNING AT A POINT IN THE NW 1/4 NE 1/4 OF SECTION 9, T3S, R2W, U.S.B.&M. WHICH BEARS S02°17'30"E 823.03' FROM THE NORTH 1/4 CORNER OF SAID SECTION 9, THENCE S00°52'35"E 1783.24'; THENCE S06°29'01"W 964.33'; THENCE S26°12'50"W 361.73'; THENCE S48°16'10"W 343.43'; THENCE S18°53'28"W 442.77'; THENCE S10°27'10"W 497.30'; THENCE S09°55'42"W 134.24'; THENCE N81°36'23"W 20.24' TO A POINT IN THE SE 1/4 SW 1/4 OF SAID SECTION 9 WHICH BEARS N83°36'40"E 1854.88' FROM THE SOUTHWEST CORNER OF SAID SECTION 9. THE SIDE LINES OF SAID DESCRIBED RIGHT-OF-WAY BEING SHORTENED OR ELONGATED TO MEET THE GRANTOR'S PROPERTY LINES. BASIS OF BEARINGS IS THE NORTH LINE OF THE NE 1/4 OF SAID SECTION 9 WHICH IS TAKEN FROM GLOBAL POSITIONING SATELLITE OBSERVATIONS TO BEAR S87°48'52"W A MEASURED DISTANCE OF 2629.50'. CONTAINS 3.132 ACRES MORE OR LESS.

RIGHT-OF-WAY LENGTHS	
PEGGY N. LEMON, SECTION 9	= 1,765.88'
ALFRED G. STRINGHAM, SECTION 9	= 1,347.00'
LEON E. SPROUSE, SECTION 9	= 1,434.40'
TOTAL	= 4,547.28'

CERTIFICATE

THIS IS TO CERTIFY THAT THE ABOVE PLAT WAS PREPARED FROM FIELD NOTES OF ACTUAL SURVEYS MADE BY ME OR UNDER MY SUPERVISION AND THAT THE SAME ARE TRUE AND CORRECT TO THE BEST OF MY KNOWLEDGE AND BELIEF.

PROFESSIONAL LAND SURVEYOR No. 348473 8-13-13 PAUL A. STATE OF UTAH

REGISTERED LAND SURVEYOR
REGISTRATION No. 348473
STATE OF UTAH

REVISED: 06-27-13 L.K. RE-ROUTED PIPELINE

SURVEYED BY:	Q.M.
DRAWN BY:	L.K.
DATE:	01-08-13
SCALE:	1" = 400'
DWG #:	13-0019

Tri State Land Surveying. Inc.
(435) 781-2501
180 NORTH VERNAL AVE. – VERNAL, UTAH 84078

FILE: \\LEWIS\drawings\NEWFIELD 2013\2-9-3-2 PAD V4 (08-07-13)\dwg\PIPELINE.dwg

NEWFIELD EXPLORATION COMPANY

PROPOSED ROAD RIGHT-OF-WAY & SURFACE USE AREA ON FEE LANDS
(For the 2-9-3-2 Pad)

Located in the NE 1/4 of
Section 9, T3S, R2W, U.S.B.&M.
Duchesne County, Utah

N

100' 50' 0' 100'
SCALE

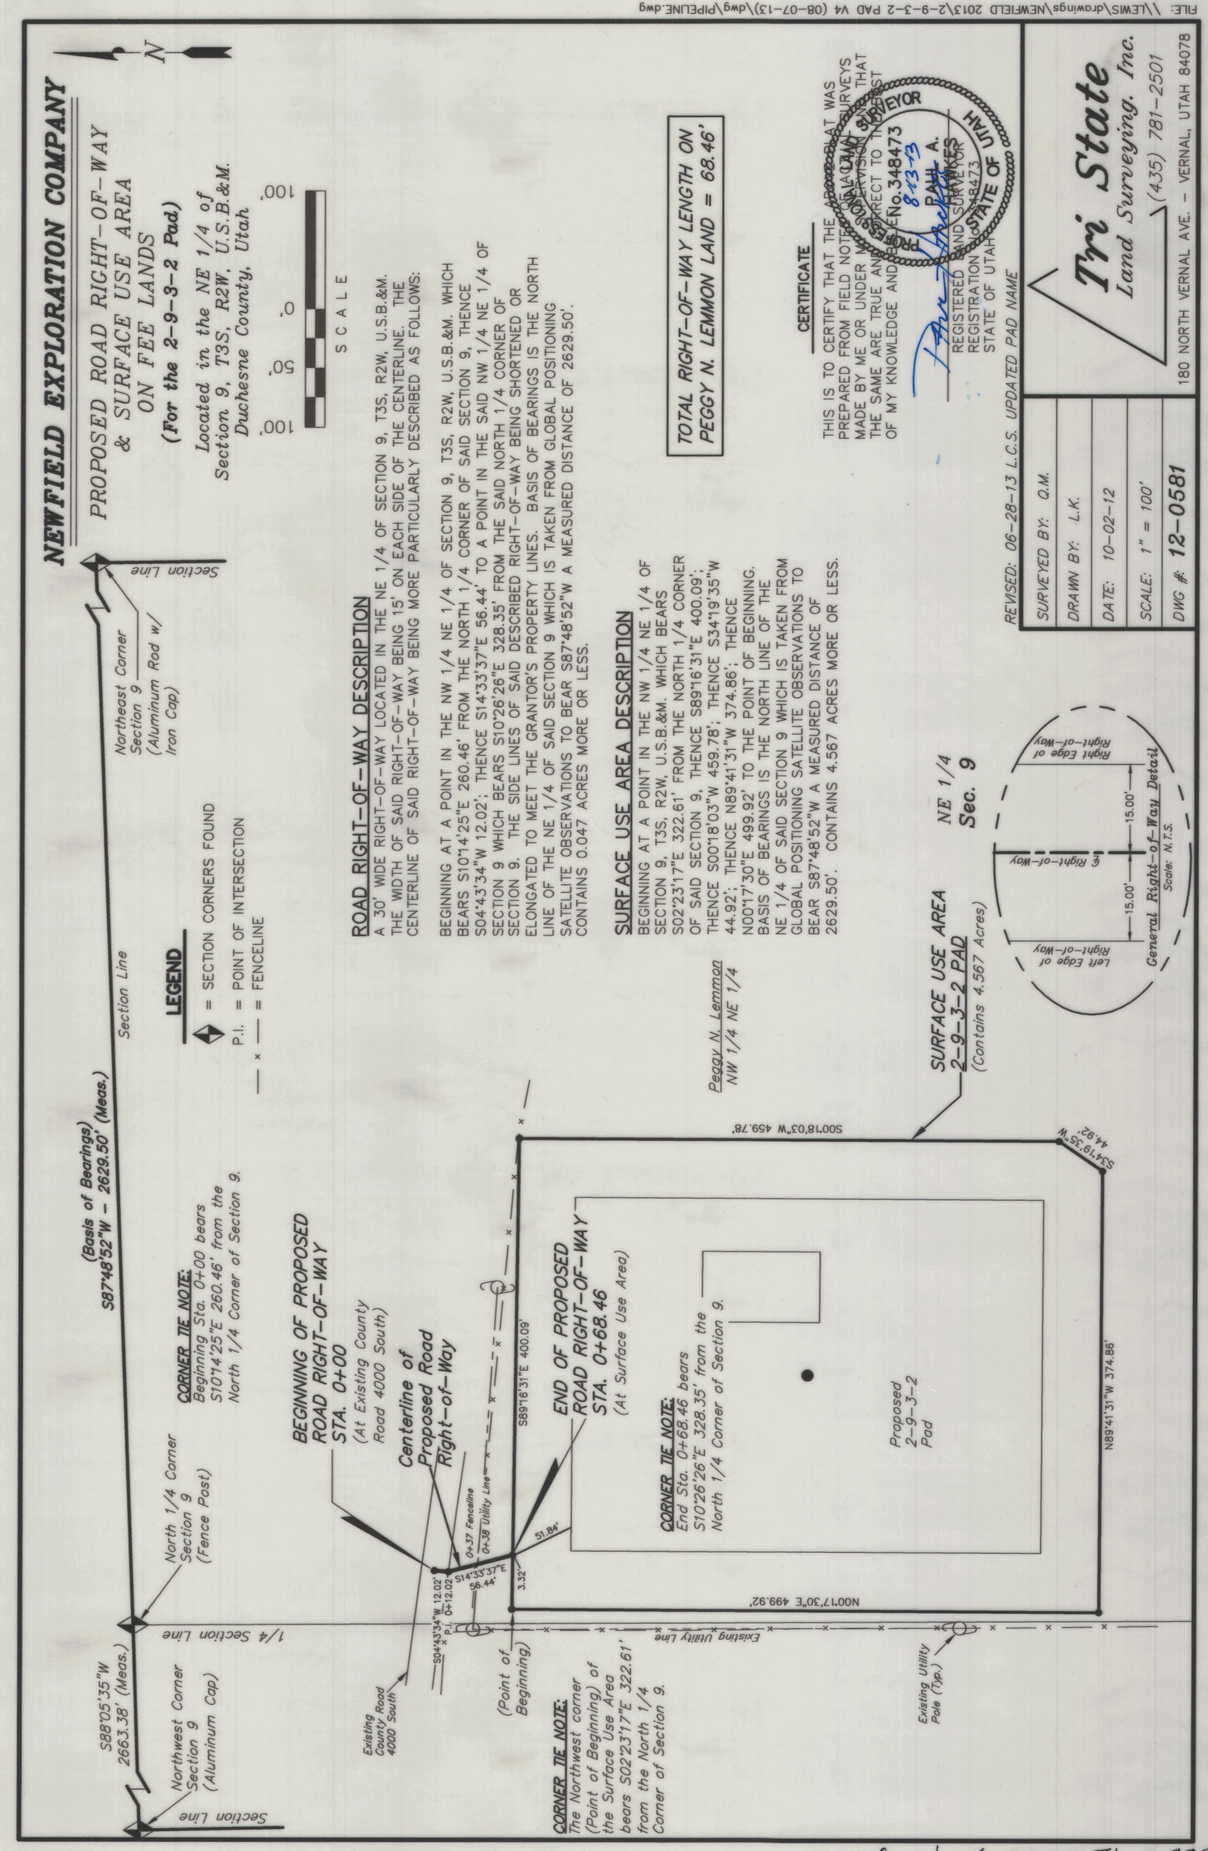

LEGEND

- ◆ = SECTION CORNERS FOUND
- P.I. = POINT OF INTERSECTION
- — × — = FENCELINE

ROAD RIGHT-OF-WAY DESCRIPTION

A 30' WIDE RIGHT-OF-WAY LOCATED IN THE NE 1/4 OF SECTION 9, T3S, R2W, U.S.B.&M. THE WIDTH OF SAID RIGHT-OF-WAY BEING 15' ON EACH SIDE OF THE CENTERLINE. THE CENTERLINE OF SAID RIGHT-OF-WAY BEING MORE PARTICULARLY DESCRIBED AS FOLLOWS:

BEGINNING AT A POINT IN THE NW 1/4 NE 1/4 OF SECTION 9, T3S, R2W, U.S.B.&M. WHICH BEARS S10°14'25"E 260.46' FROM THE NORTH 1/4 CORNER OF SAID SECTION 9, THENCE S04°43'34"W 12.02'; THENCE S14°33'37"E 56.44' TO A POINT IN THE SAID NW 1/4 NE 1/4 OF SECTION 9 WHICH BEARS S10°26'26"E 328.35' FROM THE SAID NORTH 1/4 CORNER OF SECTION 9. THE SIDE LINES OF SAID DESCRIBED RIGHT-OF-WAY BEING SHORTENED OR ELONGATED TO MEET THE GRANTOR'S PROPERTY LINES. BASIS OF BEARINGS IS THE NORTH LINE OF THE NE 1/4 OF SAID SECTION 9 WHICH IS TAKEN FROM GLOBAL POSITIONING SATELLITE OBSERVATIONS TO BEAR S87°48'52"W A MEASURED DISTANCE OF 2629.50'. CONTAINS 0.047 ACRES MORE OR LESS.

SURFACE USE AREA DESCRIPTION

BEGINNING AT A POINT IN THE NW 1/4 NE 1/4 OF SECTION 9, T3S, R2W, U.S.B.&M. WHICH BEARS S02°23'17"E 322.61' FROM THE NORTH 1/4 CORNER OF SAID SECTION 9, THENCE S89°16'31"E 400.09'; THENCE S00°18'03"W 459.78'; THENCE S34°19'35"W 44.92'; THENCE N89°41'31"W 374.86'; THENCE N00°17'30"E 499.92' TO THE POINT OF BEGINNING. BASIS OF BEARINGS IS THE NORTH LINE OF THE NE 1/4 OF SAID SECTION 9 WHICH IS TAKEN FROM GLOBAL POSITIONING SATELLITE OBSERVATIONS TO BEAR S87°48'52"W A MEASURED DISTANCE OF 2629.50'. CONTAINS 4.567 ACRES MORE OR LESS.

TOTAL RIGHT-OF-WAY LENGTH ON PEGGY N. LEMMON LAND = 68.46'

CERTIFICATE

THIS IS TO CERTIFY THAT THE ABOVE PLAT WAS PREPARED FROM FIELD NOTES OF ACTUAL SURVEYS MADE BY ME OR UNDER MY SUPERVISION AND THAT THE SAME ARE TRUE AND CORRECT TO THE BEST OF MY KNOWLEDGE AND BELIEF.

PROFESSIONAL LAND SURVEYOR No. 348473 8-13-13 PAUL A. STATE OF UTAH

REGISTERED LAND SURVEYOR
REGISTRATION No. 348473
STATE OF UTAH

REVISED: 06-28-13 L.C.S. UPDATED PAD NAME

SURVEYED BY:	Q.M.
DRAWN BY:	L.K.
DATE:	10-02-12
SCALE:	1" = 100'
DWG #:	12-0581

Tri State Land Surveying. Inc.
(435) 781-2501
180 NORTH VERNAL AVE. – VERNAL, UTAH 84078

FILE: \\LEWIS\drawings\NEWFIELD 2013\2-9-3-2 PAD V4 (08-07-13)\dwg\PIPELINE.dwg

County Surveyor File # 283