NEWFIELD EXPLORATION COMPANY

PROPOSED PIPELINE RIGHT-OF-WAY ON FEE LANDS

(For the 2-4-3-2 Pad)

Located in
Sections 4 & 9, T3S, R2W, U.S.B.&M.
Duchesene County, Utah

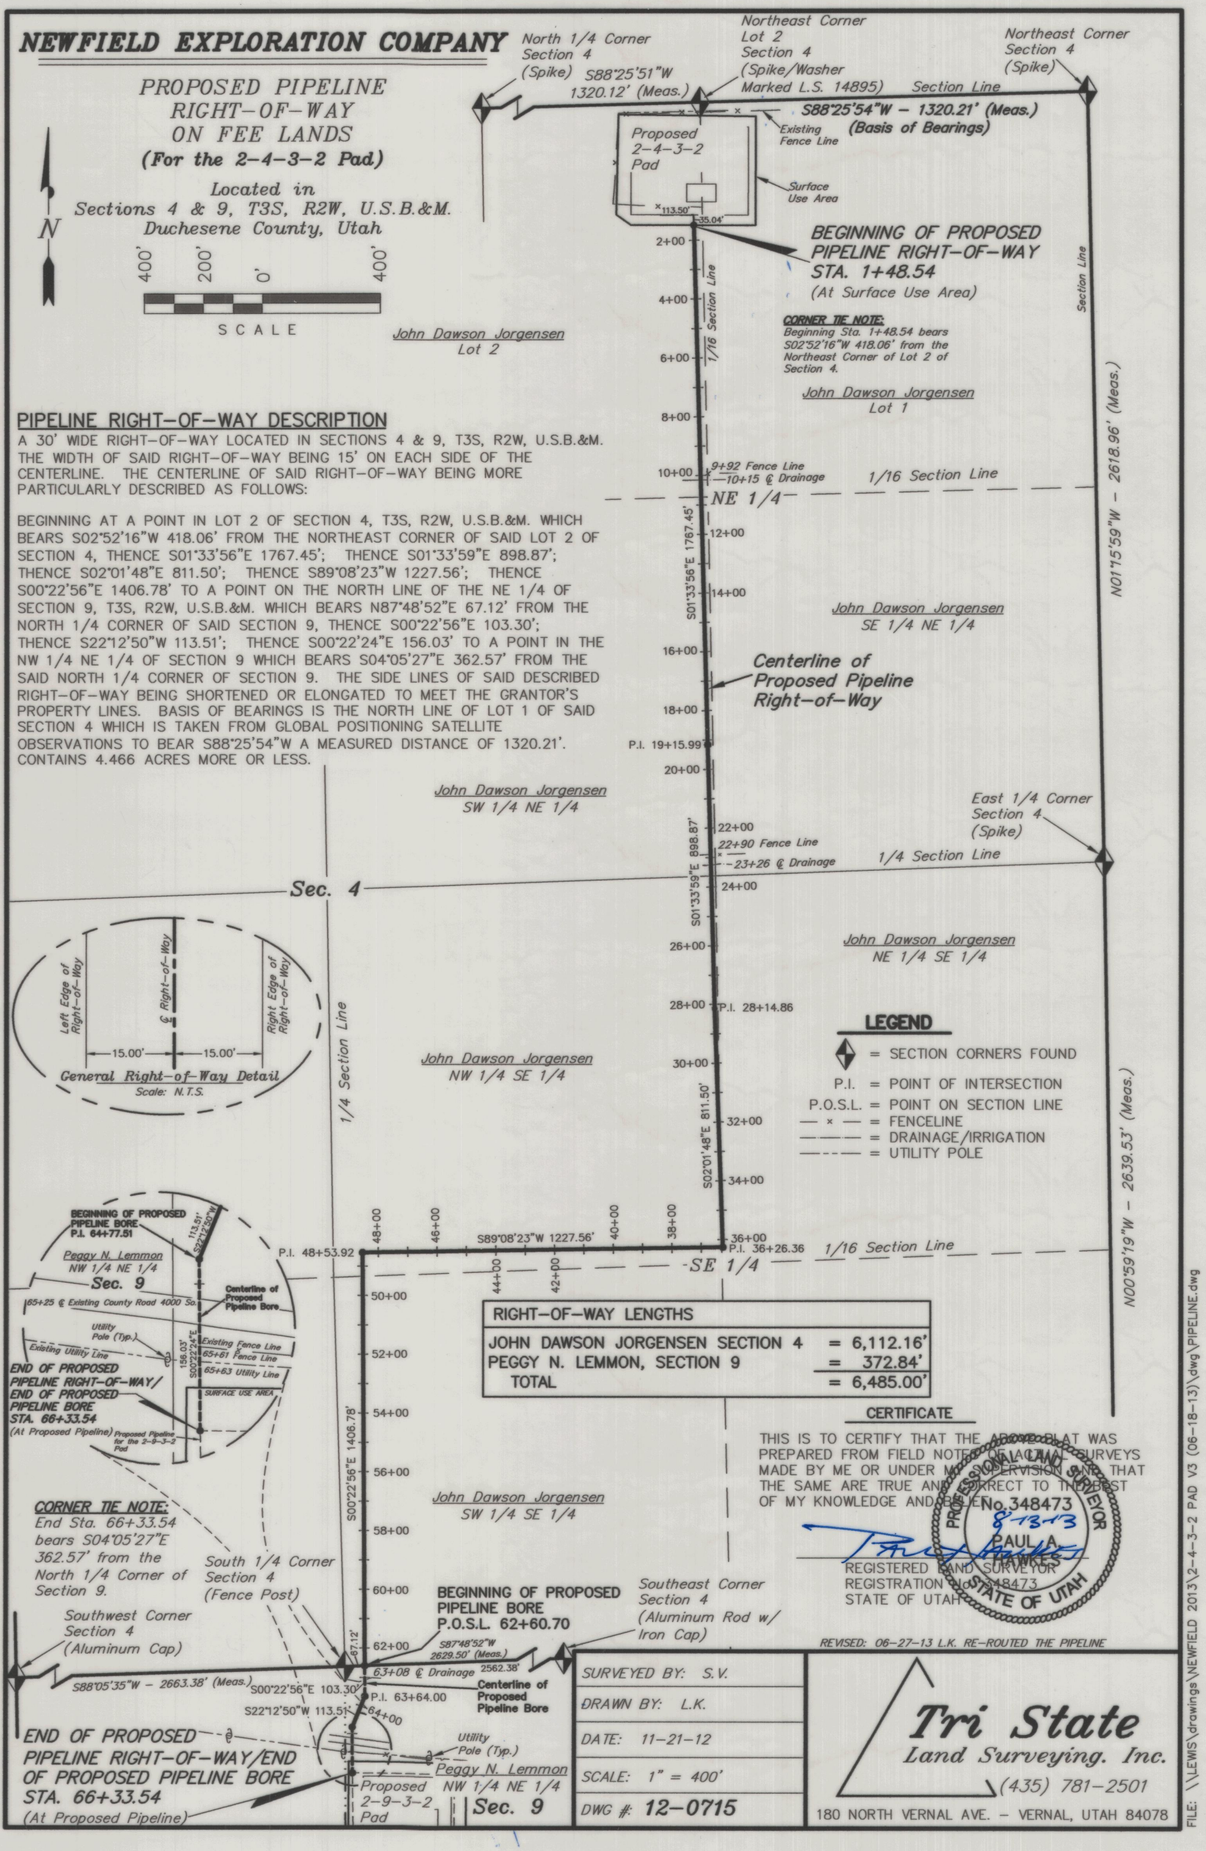

PIPELINE RIGHT-OF-WAY DESCRIPTION

A 30' WIDE RIGHT-OF-WAY LOCATED IN SECTIONS 4 & 9, T3S, R2W, U.S.B.&M. THE WIDTH OF SAID RIGHT-OF-WAY BEING 15' ON EACH SIDE OF THE CENTERLINE. THE CENTERLINE OF SAID RIGHT-OF-WAY BEING MORE PARTICULARLY DESCRIBED AS FOLLOWS:

BEGINNING AT A POINT IN LOT 2 OF SECTION 4, T3S, R2W, U.S.B.&M. WHICH BEARS S02°52'16"W 418.06' FROM THE NORTHEAST CORNER OF SAID LOT 2 OF SECTION 4, THENCE S01°33'56"E 1767.45'; THENCE S01°33'59"E 898.87'; THENCE S02°01'48"E 811.50'; THENCE S89°08'23"W 1227.56'; THENCE S00°22'56"E 1406.78' TO A POINT ON THE NORTH LINE OF THE NE 1/4 OF SECTION 9, T3S, R2W, U.S.B.&M. WHICH BEARS N87°48'52"E 67.12' FROM THE NORTH 1/4 CORNER OF SAID SECTION 9, THENCE S00°22'56"E 103.30'; THENCE S22°12'50"W 113.51'; THENCE S00°22'24"E 156.03' TO A POINT IN THE NW 1/4 NE 1/4 OF SECTION 9 WHICH BEARS S04°05'27"E 362.57' FROM THE SAID NORTH 1/4 CORNER OF SECTION 9. THE SIDE LINES OF SAID DESCRIBED RIGHT-OF-WAY BEING SHORTENED OR ELONGATED TO MEET THE GRANTOR'S PROPERTY LINES. BASIS OF BEARINGS IS THE NORTH LINE OF LOT 1 OF SAID SECTION 4 WHICH IS TAKEN FROM GLOBAL POSITIONING SATELLITE OBSERVATIONS TO BEAR S88°25'54"W A MEASURED DISTANCE OF 1320.21'. CONTAINS 4.466 ACRES MORE OR LESS.

RIGHT-OF-WAY LENGTHS	
JOHN DAWSON JORGENSEN SECTION 4	= 6,112.16'
PEGGY N. LEMMON, SECTION 9	= 372.84'
TOTAL	= 6,485.00'

CERTIFICATE

THIS IS TO CERTIFY THAT THE ABOVE PLAT WAS PREPARED FROM FIELD NOTES OF ACTUAL SURVEYS MADE BY ME OR UNDER MY SUPERVISION AND THAT THE SAME ARE TRUE AND CORRECT TO THE BEST OF MY KNOWLEDGE AND BELIEF.

PROFESSIONAL LAND SURVEYOR No. 348473 8-13-13 PAUL A. STATE OF UTAH

REGISTERED LAND SURVEYOR
REGISTRATION NO. 348473
STATE OF UTAH

REVISED: 06-27-13 L.K. RE-ROUTED THE PIPELINE

SURVEYED BY:	S.V.
DRAWN BY:	L.K.
DATE:	11-21-12
SCALE:	1" = 400'
DWG #:	12-0715

Tri State Land Surveying. Inc.
(435) 781-2501
180 NORTH VERNAL AVE. - VERNAL, UTAH 84078

FILE: \\LEWIS\drawings\NEWFIELD 2013\2-4-3-2 PAD V3 (06-18-13)\dwg\PIPELINE.dwg

NEWFIELD EXPLORATION COMPANY

PROPOSED ROAD RIGHT-OF-WAY & SURFACE USE AREA ON FEE LANDS

(For the 2-4-3-2 Pad)

Located in the Lot 1 of
Section 4, T3S, R2W, U.S.B.&M.
Duchesne County, Utah

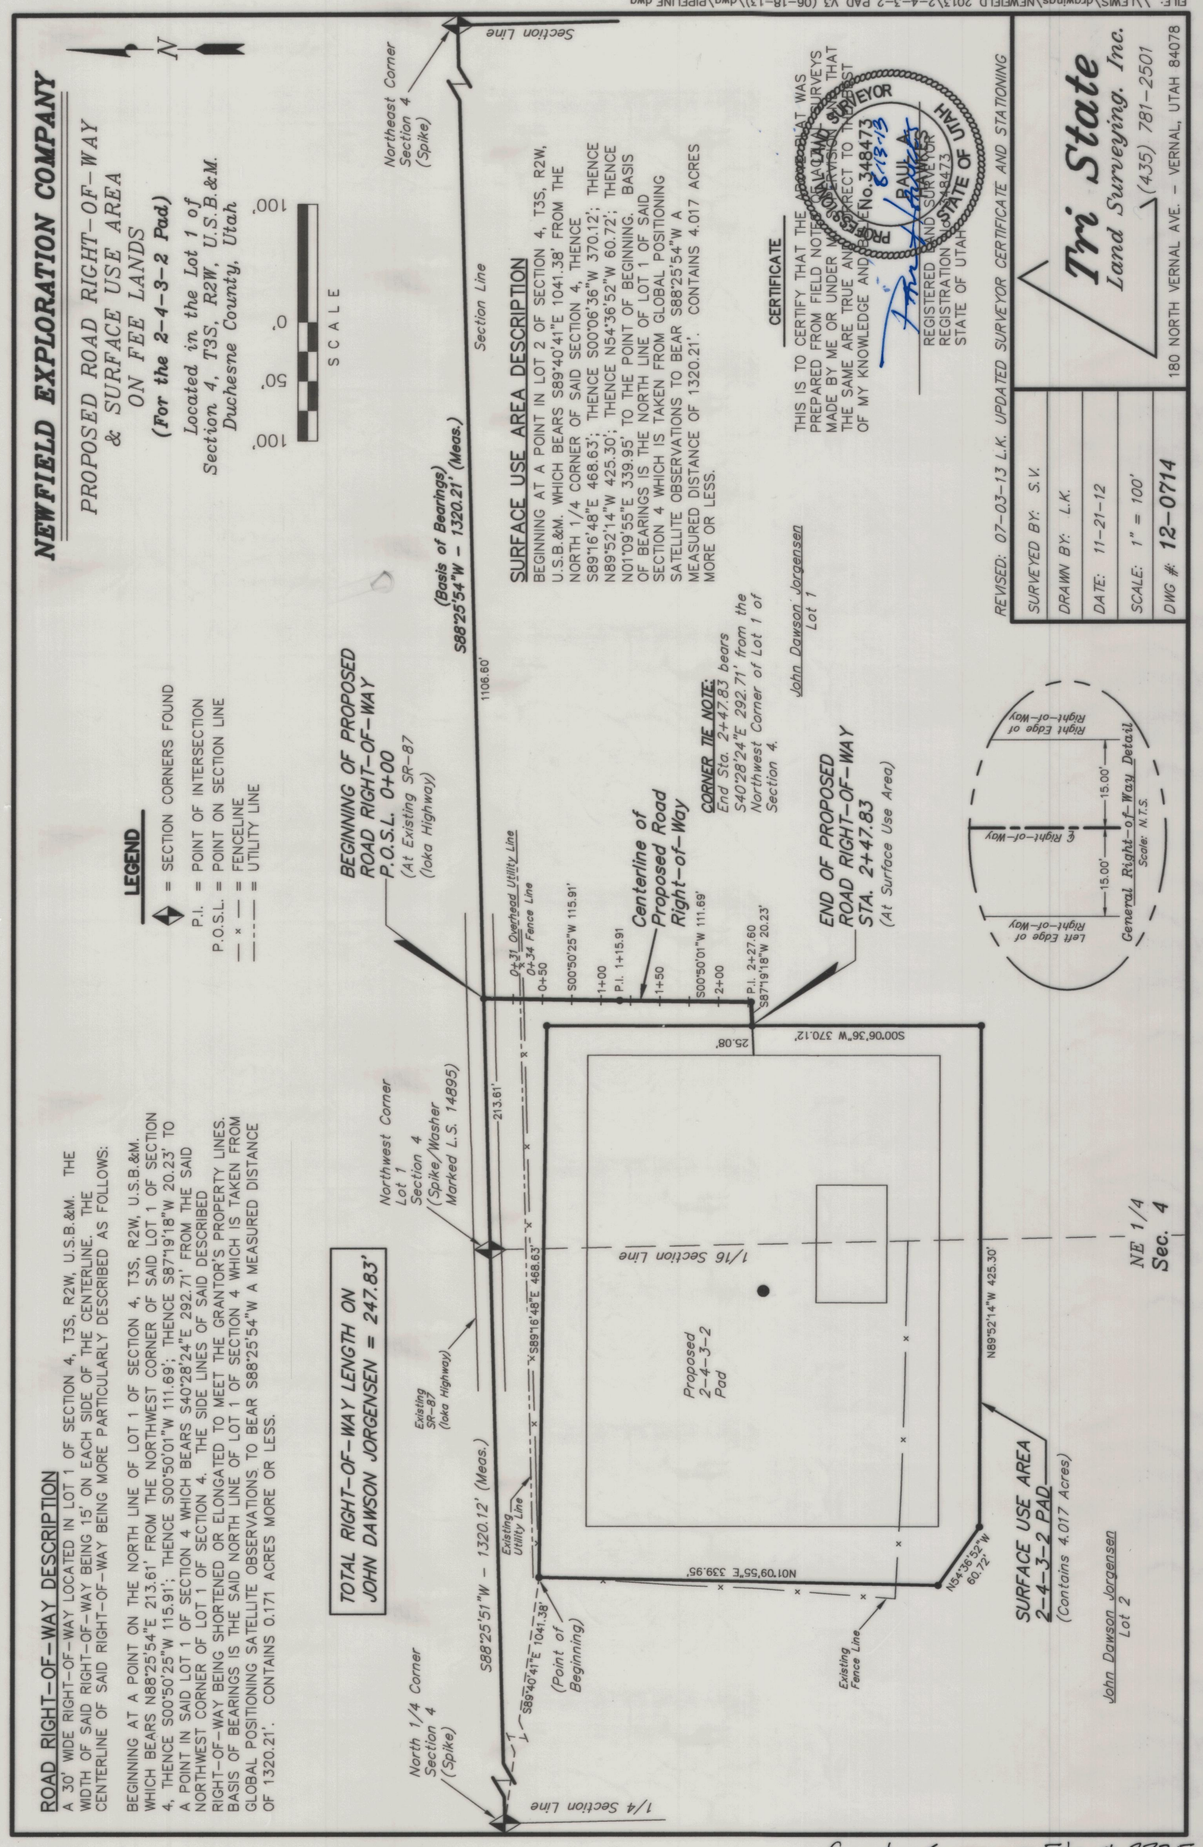

SURFACE USE AREA DESCRIPTION

BEGINNING AT A POINT IN LOT 2 OF SECTION 4, T3S, R2W, U.S.B.&M. WHICH BEARS S89°40'41"E 1041.38' FROM THE NORTH 1/4 CORNER OF SAID SECTION 4, THENCE S89°16'48"E 468.83'; THENCE S00°06'36"W 370.12'; THENCE N89°52'14"W 425.30'; THENCE N54°36'52"W 60.72'; THENCE N01°09'55"E 339.95' TO THE POINT OF BEGINNING. BASIS OF BEARINGS IS THE NORTH LINE OF LOT 1 OF SAID SECTION 4 WHICH IS TAKEN FROM GLOBAL POSITIONING SATELLITE OBSERVATIONS TO BEAR S88°25'54"W A MEASURED DISTANCE OF 1320.21'. CONTAINS 4.017 ACRES MORE OR LESS.

CERTIFICATE

THIS IS TO CERTIFY THAT THE ABOVE PLAT WAS PREPARED FROM FIELD NOTES OF ACTUAL SURVEYS MADE BY ME OR UNDER MY SUPERVISION AND THAT THE SAME ARE TRUE AND CORRECT TO THE BEST OF MY KNOWLEDGE AND BELIEF.

PROFESSIONAL LAND SURVEYOR No. 348473 8-13-13 PAUL A. STATE OF UTAH

REGISTERED LAND SURVEYOR
REGISTRATION NO. 348473
STATE OF UTAH

ROAD RIGHT-OF-WAY DESCRIPTION

A 30' WIDE RIGHT-OF-WAY LOCATED IN LOT 1 OF SECTION 4, T3S, R2W, U.S.B.&M. THE WIDTH OF SAID RIGHT-OF-WAY BEING 15' ON EACH SIDE OF THE CENTERLINE. THE CENTERLINE OF SAID RIGHT-OF-WAY BEING MORE PARTICULARLY DESCRIBED AS FOLLOWS:

BEGINNING AT A POINT ON THE NORTH LINE OF LOT 1 OF SECTION 4, T3S, R2W, U.S.B.&M. WHICH BEARS N88°25'54"E 213.61' FROM THE NORTHWEST CORNER OF SAID LOT 1 OF SECTION 4, THENCE S00°50'25"W 115.91'; THENCE S00°50'01"W 111.69'; THENCE S87°19'18"W 20.23' TO A POINT IN SAID LOT 1 OF SECTION 4 WHICH BEARS S40°28'24"E 292.71' FROM THE SAID NORTHWEST CORNER OF LOT 1 OF SECTION 4. THE SIDE LINES OF SAID DESCRIBED RIGHT-OF-WAY BEING SHORTENED OR ELONGATED TO MEET THE GRANTOR'S PROPERTY LINES. BASIS OF BEARINGS IS THE SAID NORTH LINE OF LOT 1 OF SECTION 4 WHICH IS TAKEN FROM GLOBAL POSITIONING SATELLITE OBSERVATIONS TO BEAR S88°25'54"W A MEASURED DISTANCE OF 1320.21'. CONTAINS 0.171 ACRES MORE OR LESS.

SURVEYED BY:	S.V.
DRAWN BY:	L.K.
DATE:	11-21-12
SCALE:	1" = 100'
DWG #:	12-0714

REVISED: 07-03-13 L.K. UPDATED SURVEYOR CERTIFICATE AND STATIONING

Tri State Land Surveying. Inc.
(435) 781-2501
180 NORTH VERNAL AVE. - VERNAL, UTAH 84078

FILE: \\LEWIS\drawings\NEWFIELD 2013\2-4-3-2 PAD V3 (06-18-13)\dwg\PIPELINE.dwg

County Surveyor File # 2835