NEWFIELD EXPLORATION COMPANY

PROPOSED PIPELINE RIGHT-OF-WAY ON FEE LANDS

(For the 16-36-2-2 Pad)

Located in Section 1, T3S, R2W, U.S.B.&M. Also in Section 6, T3S, R1W, U.S.B.&M. Duchesne County, Utah

N

200' 100' 0' 200'

SCALE

PIPELINE RIGHT-OF-WAY DESCRIPTION

A 30' WIDE RIGHT-OF-WAY LOCATED IN SECTION 1, T3S, R2W, U.S.B.&M.; ALSO IN SECTION 6, T3S, R1W, U.S.B.&M. THE WIDTH OF SAID RIGHT-OF-WAY BEING 15' ON EACH SIDE OF THE CENTERLINE. THE CENTERLINE OF SAID RIGHT-OF-WAY BEING MORE PARTICULARLY DESCRIBED AS FOLLOWS:

BEGINNING AT A POINT ON THE NORTH LINE OF THE NE 1/4 NE 1/4 OF SECTION 1, T3S, R2W, U.S.B.&M. WHICH BEARS N88°26'37"E 413.48' FROM THE NORTHWEST CORNER OF THE SAID NE 1/4 NE 1/4 OF SECTION 1, THENCE S29°00'46"E 83.86'; THENCE S30°23'04"E 198.83'; THENCE S28°30'39"E 185.55'; THENCE S72°55'45"E 127.77'; THENCE N86°47'59"E 117.00'; THENCE S70°13'27"E 109.83'; THENCE S80°22'56"E 149.64'; THENCE S73°11'23"E 136.09'; THENCE S65°31'10"E 69.21' TO A POINT ON THE WEST LINE OF THE NW 1/4 OF SECTION 6, T3S, R1W, U.S.B.&M. WHICH BEARS S00°54'41"E 593.70' FROM THE NORTHWEST CORNER OF SAID SECTION 6, THENCE S65°31'10"E 130.83'; THENCE S67°07'45"E 175.07'; THENCE S68°16'06"E 136.91'; THENCE N87°42'25"E 148.58'; THENCE N64°14'02"E 146.69'; THENCE N59°29'00"E 151.98'; THENCE S81°39'45"E 20.85' TO A POINT IN LOT 4 OF SAID SECTION 6 WHICH BEARS S53°44'42"E 1052.98' FROM THE SAID NORTHWEST CORNER OF SECTION 6. THE SIDE LINES OF SAID DESCRIBED RIGHT-OF-WAY BEING SHORTENED OR ELONGATED TO MEET THE GRANTOR'S PROPERTY LINES. BASIS OF BEARINGS IS THE SOUTH LINE OF THE SE 1/4 SE 1/4 OF SECTION 36, T2S, R2W, U.S.B.&M. WHICH IS TAKEN FROM GLOBAL POSITIONING SATELLITE OBSERVATIONS TO BEAR S88°26'37"W A MEASURED DISTANCE OF 1317.29'. CONTAINS 1.438 ACRES MORE OR LESS.

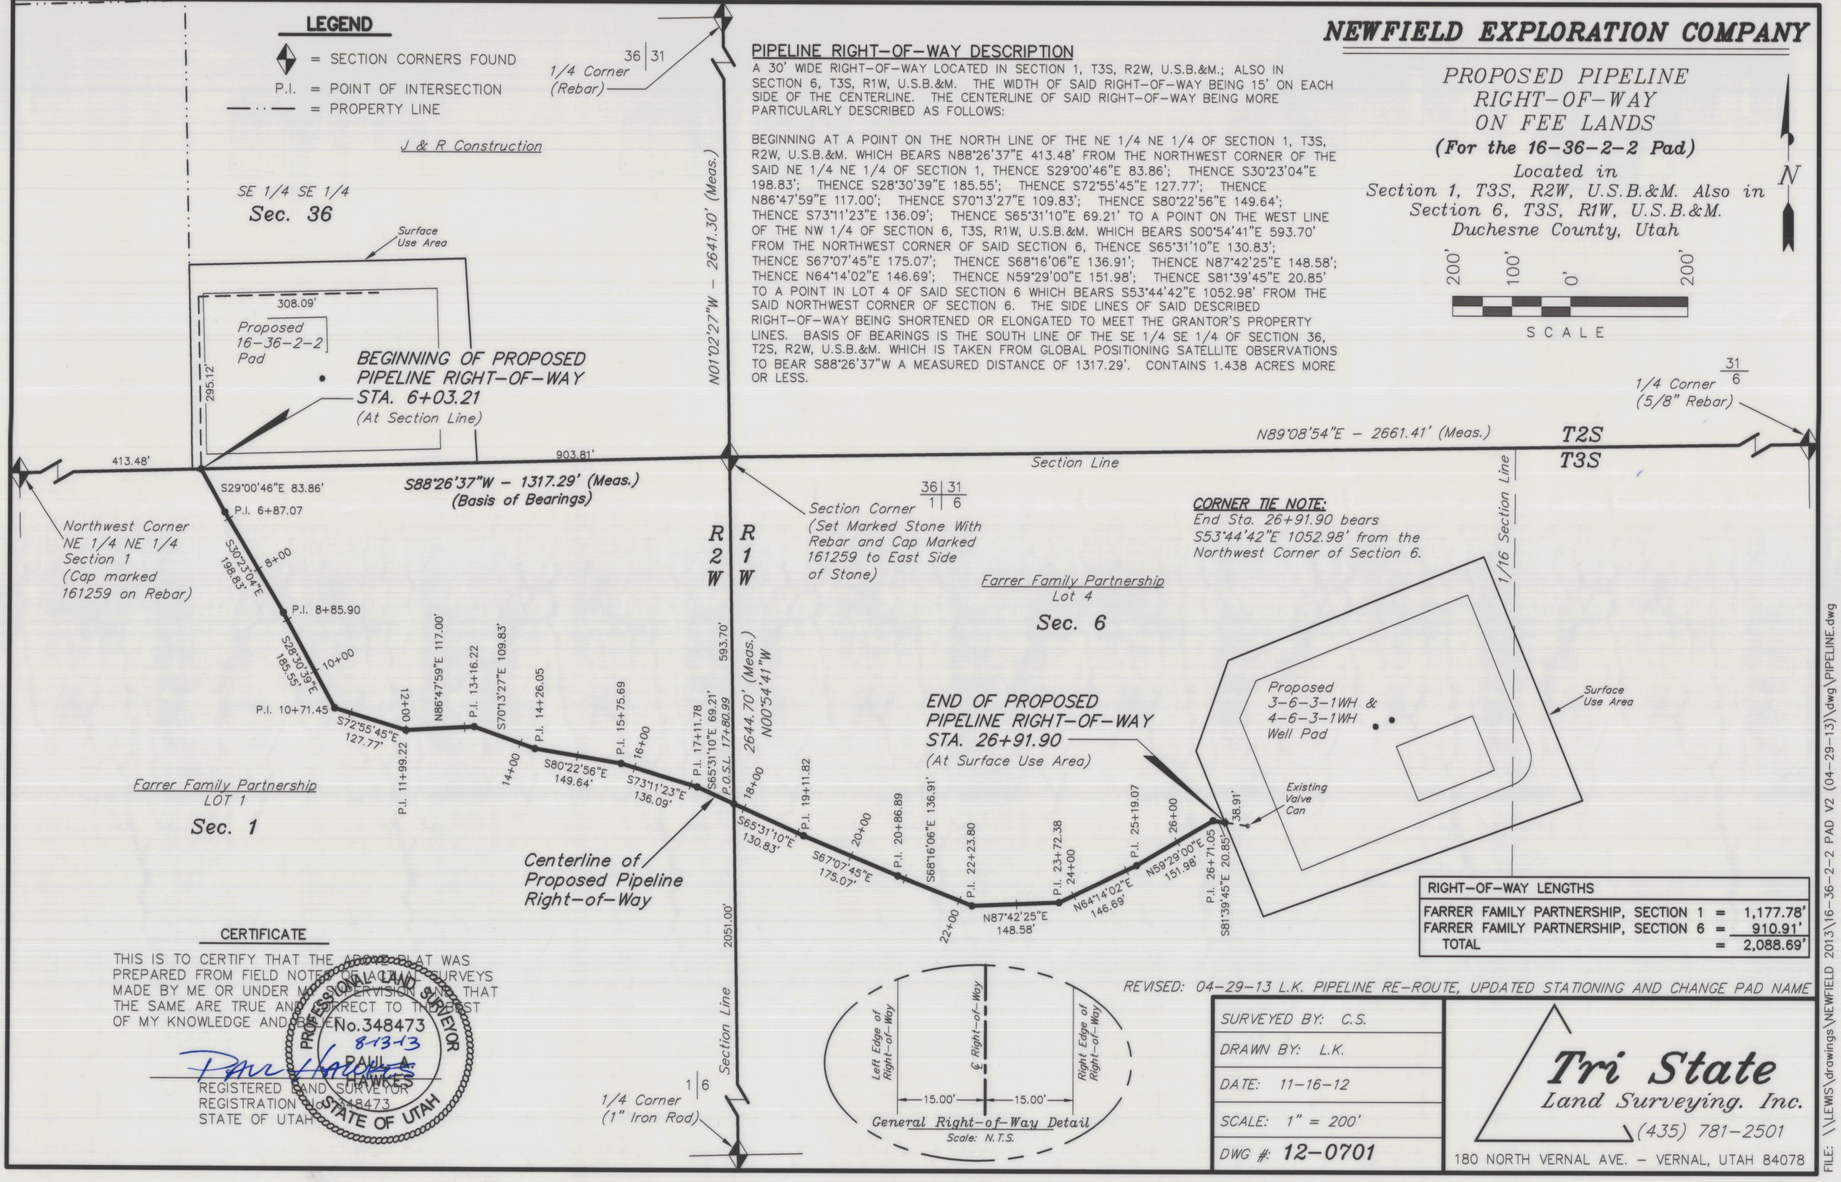

RIGHT-OF-WAY LENGTHS		
FARRER FAMILY PARTNERSHIP, SECTION 1	=	1,177.78'
FARRER FAMILY PARTNERSHIP, SECTION 6	=	910.91'
TOTAL	=	2,088.69'

CERTIFICATE

THIS IS TO CERTIFY THAT THE ABOVE PLAT WAS PREPARED FROM FIELD NOTES OF ACTUAL SURVEYS MADE BY ME OR UNDER MY SUPERVISION AND THAT THE SAME ARE TRUE AND CORRECT TO THE BEST OF MY KNOWLEDGE AND BELIEF.

PROFESSIONAL LAND SURVEYOR No.348473 8-13-13 PAUL A. HAWKES STATE OF UTAH

PAUL A. HAWKES
REGISTERED LAND SURVEYOR
REGISTRATION No. 348473
STATE OF UTAH

REVISED: 04-29-13 L.K. PIPELINE RE-ROUTE, UPDATED STATIONING AND CHANGE PAD NAME

SURVEYED BY: C.S.	
DRAWN BY: L.K.	
DATE: 11-16-12	
SCALE: 1" = 200'	
DWG #: 12-0701	

Tri State Land Surveying, Inc.
(435) 781-2501
180 NORTH VERNAL AVE. - VERNAL, UTAH 84078

FILE: \\LEWIS\drawings\NEWFIELD 2013\16-36-2-2 PAD V2 (04-29-13)\dwg\PIPELINE.dwg

NEWFIELD EXPLORATION COMPANY

PROPOSED ROAD RIGHT-OF-WAY & SURFACE USE AREA ON FEE LANDS

(For the 16-36-2-2 Pad)

Located in the SE 1/4 SE 1/4 of Section 36, T2S, R2W, U.S.B.&M. Duchesne County, Utah

N

100' 50' 0' 100'

SCALE

ROAD RIGHT-OF-WAY DESCRIPTION

A 30' WIDE RIGHT-OF-WAY LOCATED IN THE SE 1/4 SE 1/4 OF SECTION 36, T2S, R2W, U.S.B.&M. THE WIDTH OF SAID RIGHT-OF-WAY BEING 15' ON EACH SIDE OF THE CENTERLINE. THE CENTERLINE OF SAID RIGHT-OF-WAY BEING MORE PARTICULARLY DESCRIBED AS FOLLOWS:

BEGINNING AT A POINT IN THE SE 1/4 SE 1/4 OF SECTION 36, T2S, R2W, U.S.B.&M. WHICH BEARS N24°31'32"W 196.37' FROM THE SOUTHEAST CORNER OF SAID SECTION 36, THENCE S80°29'31"W 202.71'; THENCE S87°50'39"W 159.49' TO A POINT IN THE SAID SE 1/4 SE 1/4 OF SECTION 36 WHICH BEARS N72°28'44"W 462.26' FROM THE SAID SOUTHEAST CORNER OF SECTION 36. THE SIDE LINES OF SAID DESCRIBED RIGHT-OF-WAY BEING SHORTENED OR ELONGATED TO MEET THE GRANTOR'S PROPERTY LINES. BASIS OF BEARINGS IS THE SOUTH LINE OF THE SAID SE 1/4 SE 1/4 OF SECTION 36 WHICH IS TAKEN FROM GLOBAL POSITIONING SATELLITE OBSERVATIONS TO BEAR S88°26'37"W A MEASURED DISTANCE OF 1317.29'. CONTAINS 0.249 ACRES MORE OR LESS.

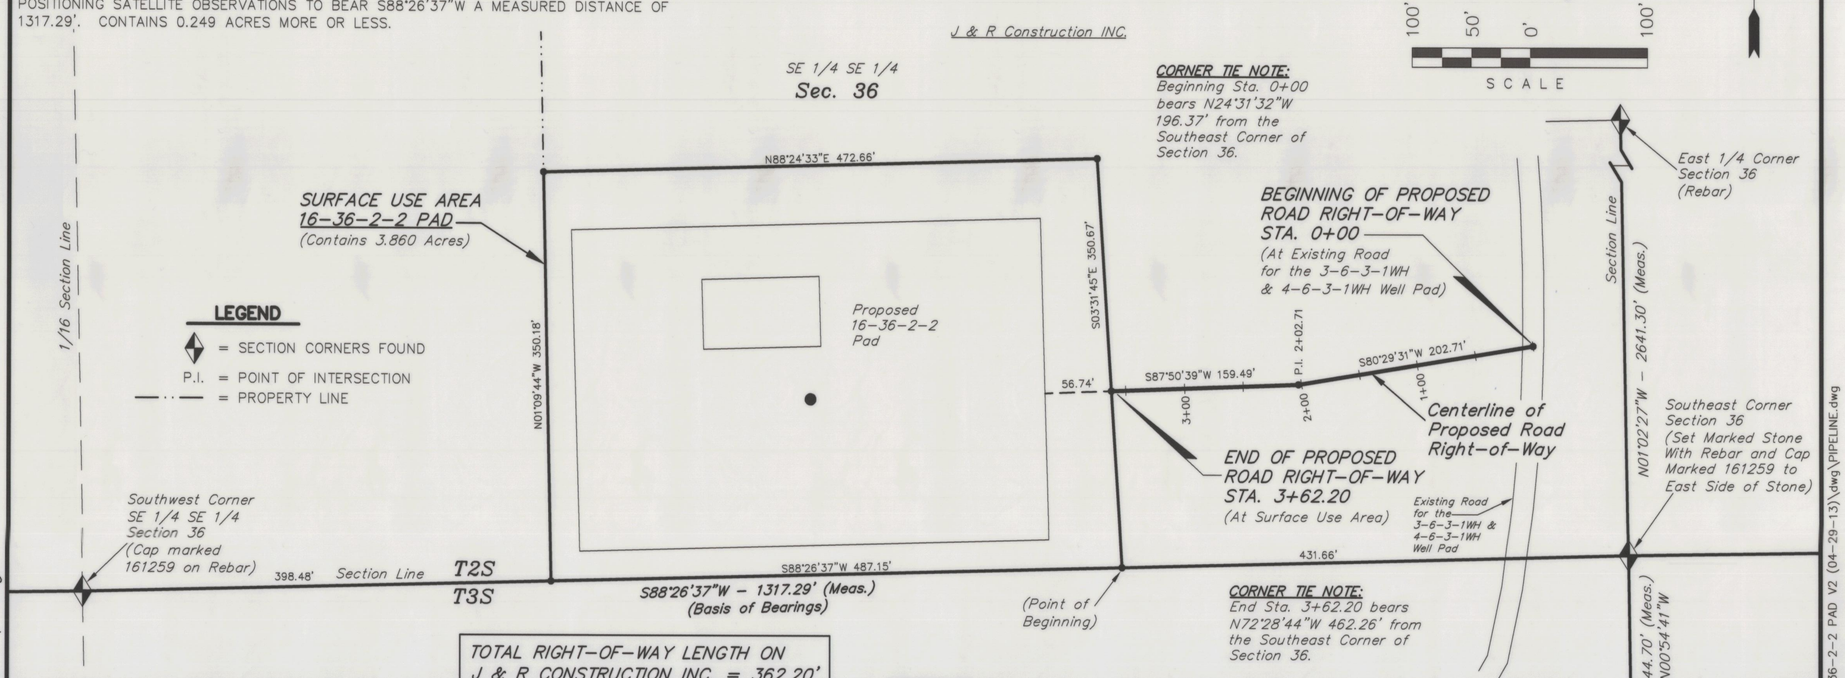

TOTAL RIGHT-OF-WAY LENGTH ON J & R CONSTRUCTION INC. = 362.20'

SURFACE USE AREA DESCRIPTION

BEGINNING AT A POINT ON THE SOUTH LINE OF THE SE 1/4 SE 1/4 OF SECTION 36, T2S, R2W, U.S.B.&M. WHICH BEARS S88°26'37"W 431.66' FROM THE SOUTHEAST CORNER OF SAID SECTION 36, THENCE S88°26'37"W ALONG SAID SOUTH LINE 487.15'; THENCE N01°09'44"W 350.18'; THENCE N88°24'33"E 472.66'; THENCE S03°31'45"E 350.67' TO THE POINT OF BEGINNING. BASIS OF BEARINGS IS THE SAID SOUTH LINE OF THE SE 1/4 SE 1/4 OF SECTION 36 WHICH IS TAKEN FROM GLOBAL POSITIONING SATELLITE OBSERVATIONS TO BEAR S88°26'37"W A MEASURED DISTANCE OF 1317.29'. CONTAINS 3.860 ACRES MORE OR LESS.

CERTIFICATE

THIS IS TO CERTIFY THAT THE ABOVE PLAT WAS PREPARED FROM FIELD NOTES OF ACTUAL SURVEYS MADE BY ME OR UNDER MY SUPERVISION AND THAT THE SAME ARE TRUE AND CORRECT TO THE BEST OF MY KNOWLEDGE AND BELIEF.

PROFESSIONAL LAND SURVEYOR No.348473 8-13-13 PAUL A. HAWKES STATE OF UTAH

PAUL A. HAWKES
REGISTERED LAND SURVEYOR
REGISTRATION No. 348473
STATE OF UTAH

REVISED: 04-29-13 L.K. SHORTENED ROAD, UPDATED STATIONING AND CHANGE PAD NAME

SURVEYED BY: C.S.	
DRAWN BY: L.K.	
DATE: 11-16-12	
SCALE: 1" = 100'	
DWG #: 12-0700	

Tri State Land Surveying, Inc.
(435) 781-2501
180 NORTH VERNAL AVE. - VERNAL, UTAH 84078

FILE: \\LEWIS\drawings\NEWFIELD 2013\16-36-2-2 PAD V2 (04-29-13)\dwg\PIPELINE.dwg

County Surveyor File #7837