NEWFIELD EXPLORATION COMPANY

PROPOSED PIPELINE RIGHT-OF-WAY ON FEE LANDS

(For the 2-9-3-2 Pad)

Located in
Sections 9 & 10, T3S, R2W, U.S.B.&M.
Duchesne County, Utah

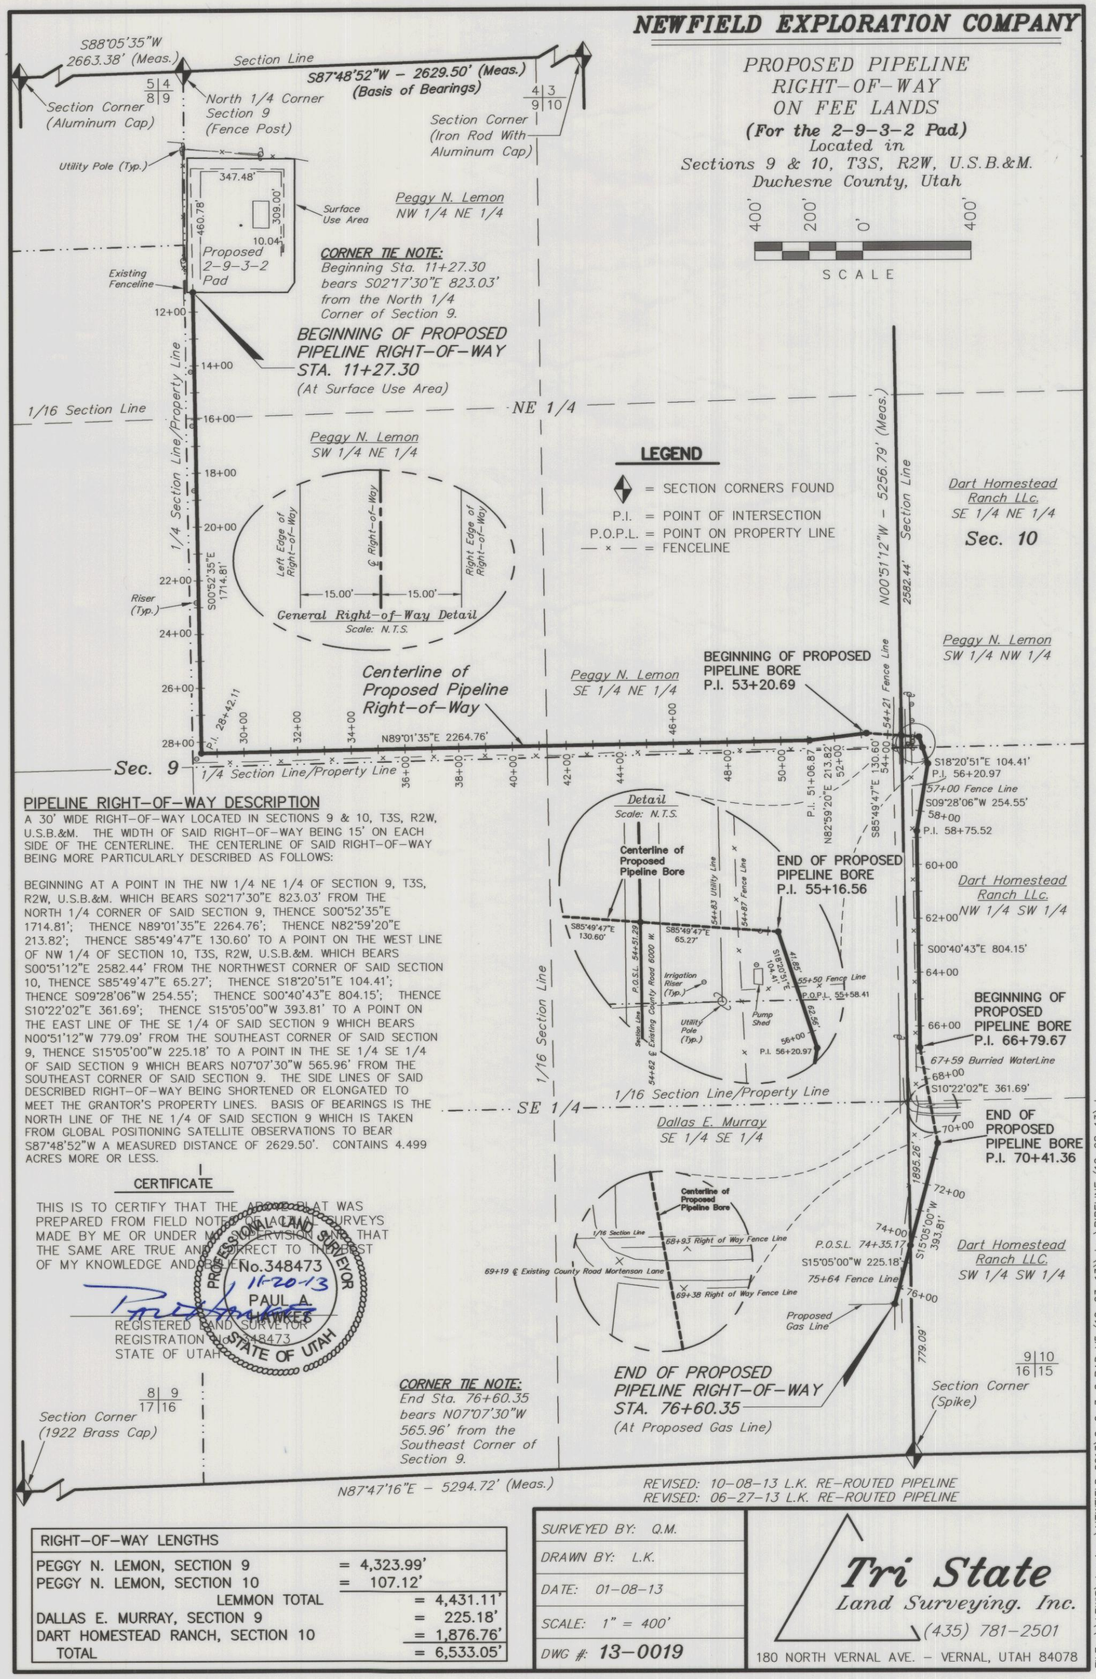

PIPELINE RIGHT-OF-WAY DESCRIPTION

A 30' WIDE RIGHT-OF-WAY LOCATED IN SECTIONS 9 & 10, T3S, R2W, U.S.B.&M. THE WIDTH OF SAID RIGHT-OF-WAY BEING 15' ON EACH SIDE OF THE CENTERLINE. THE CENTERLINE OF SAID RIGHT-OF-WAY BEING MORE PARTICULARLY DESCRIBED AS FOLLOWS:

BEGINNING AT A POINT IN THE NW 1/4 NE 1/4 OF SECTION 9, T3S, R2W, U.S.B.&M. WHICH BEARS S02°17'30"E 823.03' FROM THE NORTH 1/4 CORNER OF SAID SECTION 9, THENCE S00°52'35"E 1714.81'; THENCE N89°01'35"E 2264.76'; THENCE N82°59'20"E 213.82'; THENCE S85°49'47"E 130.60' TO A POINT ON THE WEST LINE OF NW 1/4 OF SECTION 10, T3S, R2W, U.S.B.&M. WHICH BEARS S00°51'12"E 2582.44' FROM THE NORTHWEST CORNER OF SAID SECTION 10, THENCE S85°49'47"E 65.27'; THENCE S18°20'51"E 104.41'; THENCE S09°28'06"W 254.55'; THENCE S00°40'43"E 804.15'; THENCE S10°22'02"E 361.69'; THENCE S15°05'00"W 393.81' TO A POINT ON THE EAST LINE OF THE SE 1/4 OF SAID SECTION 9 WHICH BEARS N00°51'12"W 779.09' FROM THE SOUTHEAST CORNER OF SAID SECTION 9, THENCE S15°05'00"W 225.18' TO A POINT IN THE SE 1/4 SE 1/4 OF SAID SECTION 9 WHICH BEARS N07°07'30"W 565.96' FROM THE SOUTHEAST CORNER OF SAID SECTION 9. THE SIDE LINES OF SAID DESCRIBED RIGHT-OF-WAY BEING SHORTENED OR ELONGATED TO MEET THE GRANTOR'S PROPERTY LINES. BASIS OF BEARINGS IS THE NORTH LINE OF THE NE 1/4 OF SAID SECTION 9 WHICH IS TAKEN FROM GLOBAL POSITIONING SATELLITE OBSERVATIONS TO BEAR S87°48'52"W A MEASURED DISTANCE OF 2629.50'. CONTAINS 4.499 ACRES MORE OR LESS.

CERTIFICATE

THIS IS TO CERTIFY THAT THE ABOVE PLAT WAS PREPARED FROM FIELD NOTES OF ACTUAL SURVEYS MADE BY ME OR UNDER MY SUPERVISION AND THAT THE SAME ARE TRUE AND CORRECT TO THE BEST OF MY KNOWLEDGE AND BELIEF.

PROFESSIONAL LAND SURVEYOR No.348473 PAUL A. FRAMES STATE OF UTAH

11-20-13

REGISTERED LAND SURVEYOR
REGISTRATION NO. 348473
STATE OF UTAH

CORNER TIE NOTE:
End Sta. 76+60.35 bears N07°07'30"W 565.96' from the Southeast Corner of Section 9.

RIGHT-OF-WAY LENGTHS	
PEGGY N. LEMON, SECTION 9	= 4,323.99'
PEGGY N. LEMON, SECTION 10	= 107.12'
LEMMON TOTAL	= 4,431.11'
DALLAS E. MURRAY, SECTION 9	= 225.18'
DART HOMESTEAD RANCH, SECTION 10	= 1,876.76'
TOTAL	= 6,533.05'

REVISED: 10-08-13 L.K. RE-ROUTED PIPELINE
REVISED: 06-27-13 L.K. RE-ROUTED PIPELINE

SURVEYED BY:	Q.M.
DRAWN BY:	L.K.
DATE:	01-08-13
SCALE:	1" = 400'
DWG #:	13-0019

Tri State
Land Surveying, Inc.
(435) 781-2501
180 NORTH VERNAL AVE. - VERNAL, UTAH 84078

FILE: \\LEWIS\drawings\NEWFIELD 2013\2-9-3-2 PAD V5 (10-03-13)\dwg\PIPELINE (10-08-13).dwg

NEWFIELD EXPLORATION COMPANY

PROPOSED PIPELINE RIGHT-OF-WAY ON FEE LANDS

(For the 1-16-3-3 Pad)

Located in the NE 1/4 NW 1/4 of
Section 16, T3S, R3W, U.S.B.&M.
Duchesne County, Utah

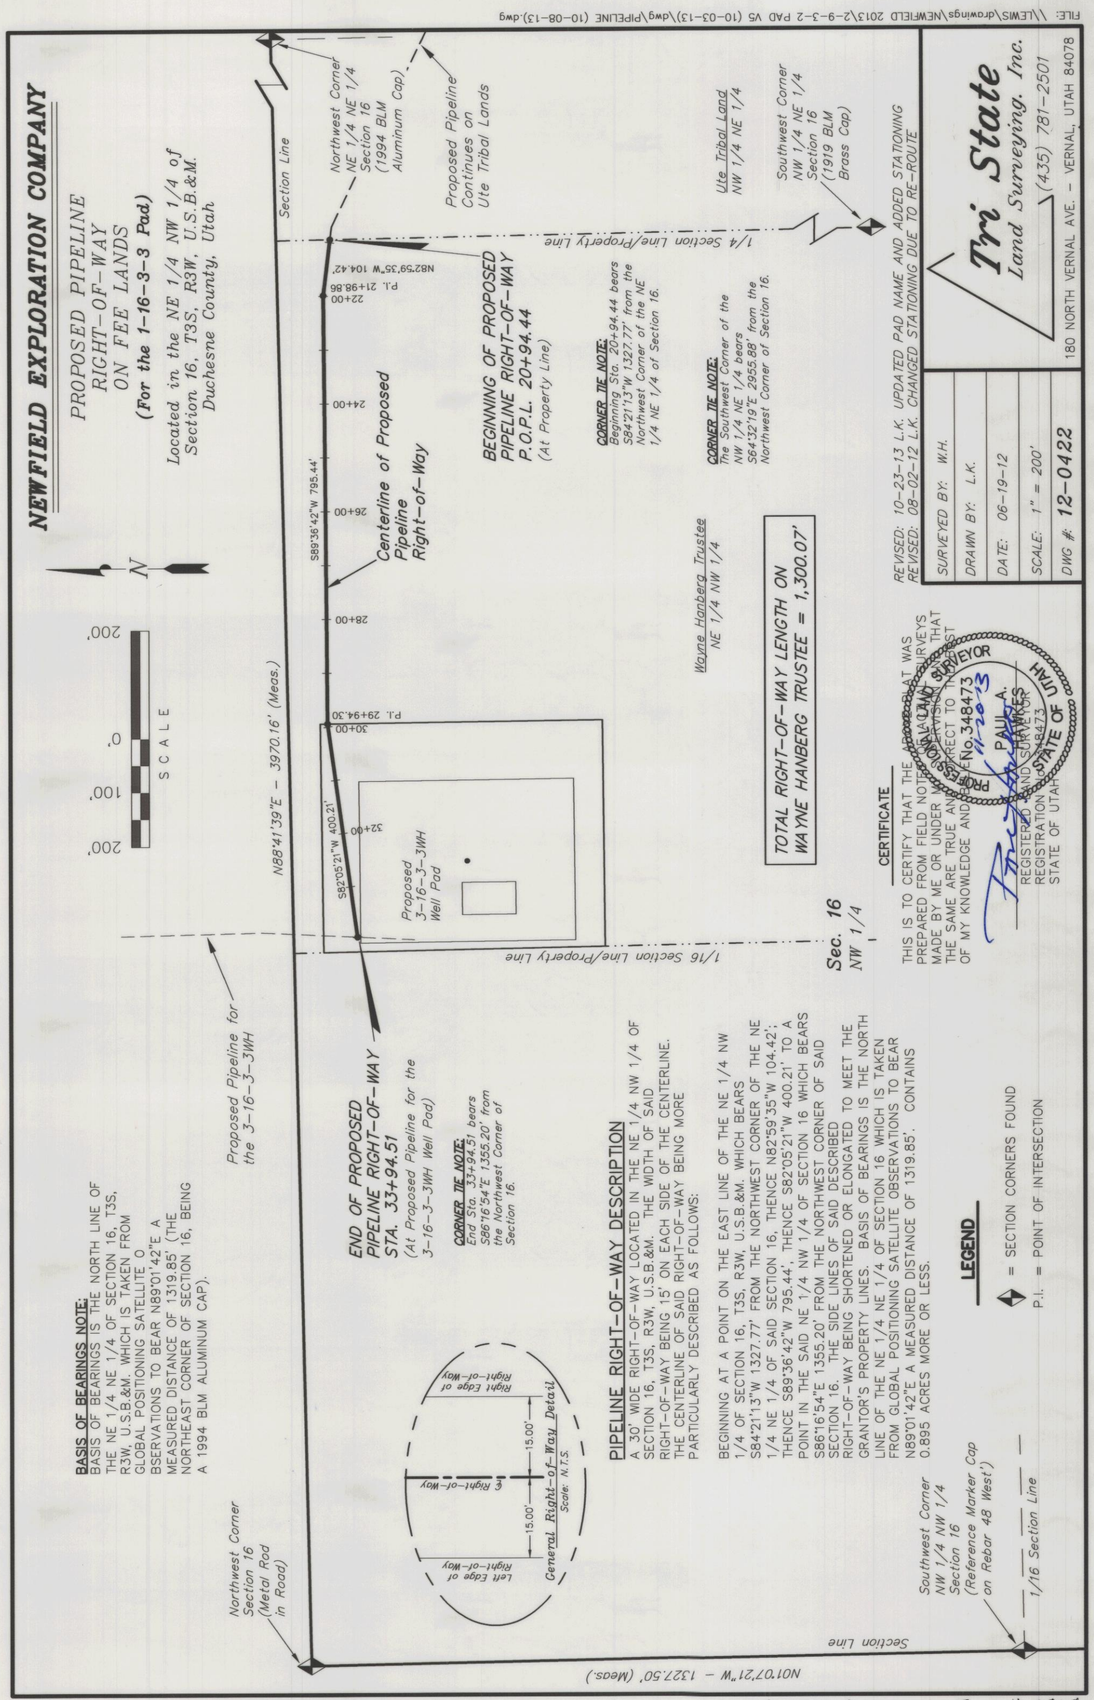

BASIS OF BEARINGS NOTE:
BASIS OF BEARINGS IS THE NORTH LINE OF THE NE 1/4 OF SECTION 16, T3S, R3W, U.S.B.&M. WHICH IS TAKEN FROM GLOBAL POSITIONING SATELLITE OBSERVATIONS TO BEAR N89°01'42"E A MEASURED DISTANCE OF 1319.85' (THE NORTHEAST CORNER OF SECTION 16, BEING A 1994 BLM ALUMINUM CAP).

PIPELINE RIGHT-OF-WAY DESCRIPTION

A 30' WIDE RIGHT-OF-WAY LOCATED IN THE NE 1/4 NW 1/4 OF SECTION 16, T3S, R3W, U.S.B.&M. THE WIDTH OF SAID RIGHT-OF-WAY BEING 15' ON EACH SIDE OF THE CENTERLINE. THE CENTERLINE OF SAID RIGHT-OF-WAY BEING MORE PARTICULARLY DESCRIBED AS FOLLOWS:

BEGINNING AT A POINT ON THE EAST LINE OF THE NE 1/4 NW 1/4 OF SECTION 16, T3S, R3W, U.S.B.&M. WHICH BEARS S84°21'13"W 1327.77' FROM THE NORTHWEST CORNER OF THE NE 1/4 NE 1/4 OF SAID SECTION 16, THENCE N82°59'35"W 104.42'; THENCE S89°36'42"W 795.44', THENCE S82°05'21"W 400.21' TO A POINT IN THE SAID NE 1/4 NW 1/4 OF SECTION 16 WHICH BEARS S86°16'54"E 1355.20' FROM THE NORTHWEST CORNER OF SAID SECTION 16. THE SIDE LINES OF SAID DESCRIBED RIGHT-OF-WAY BEING SHORTENED OR ELONGATED TO MEET THE GRANTOR'S PROPERTY LINES. BASIS OF BEARINGS IS THE NORTH LINE OF THE NE 1/4 NE 1/4 OF SECTION 16 WHICH IS TAKEN FROM GLOBAL POSITIONING SATELLITE OBSERVATIONS TO BEAR N89°01'42"E A MEASURED DISTANCE OF 1319.85'. CONTAINS 0.895 ACRES MORE OR LESS.

CERTIFICATE

THIS IS TO CERTIFY THAT THE ABOVE PLAT WAS PREPARED FROM FIELD NOTES OF ACTUAL SURVEYS MADE BY ME OR UNDER MY SUPERVISION AND THAT THE SAME ARE TRUE AND CORRECT TO THE BEST OF MY KNOWLEDGE AND BELIEF.

PROFESSIONAL LAND SURVEYOR No.348473 PAUL A. FRAMES STATE OF UTAH

11-20-13

REGISTERED LAND SURVEYOR
REGISTRATION NO. 348473
STATE OF UTAH

LEGEND

= SECTION CORNERS FOUND
P.I. = POINT OF INTERSECTION

REVISED: 10-23-13 L.K. UPDATED PAD NAME AND ADDED STATIONING
REVISED: 08-02-12 L.K. CHANGED STATIONING DUE TO RE-ROUTE

SURVEYED BY:	W.H.
DRAWN BY:	L.K.
DATE:	06-19-12
SCALE:	1" = 200'
DWG #:	12-0422

Tri State
Land Surveying, Inc.
(435) 781-2501
180 NORTH VERNAL AVE. - VERNAL, UTAH 84078

FILE: \\LEWIS\drawings\NEWFIELD 2013\2-9-3-2 PAD V5 (10-03-13)\dwg\PIPELINE (10-08-13).dwg

COUNTY SURVEYOR'S FILE # 2868