# RIGHT-OF-WAY MAP SUMMARY

SHEET No 3

| PARCEL No. | OWNER | NET AC. | NET SQ. FT. | EXIST R/W AC. IN DEED | OWNERSHIP AC. | REMAINING AC. LEFT | REMAINING AC. RIGHT |
|---|---|---|---|---|---|---|---|
| 0040:1 | TODD REMUND MOON<br>DENNIS RUSSELL MOON<br>KENNETH ALTON MOON | | 32,048 | 6.529 | 80.070 | 30.674 | 42.131 |

SHEET No 4

| PARCEL No. | OWNER | NET AC. | NET SQ. FT. | EXIST R/W AC. IN DEED | OWNERSHIP AC. | REMAINING AC. LEFT | REMAINING AC. RIGHT |
|---|---|---|---|---|---|---|---|
| 0040:1 | TODD REMUND MOON<br>DENNIS RUSSELL MOON<br>KENNETH ALTON MOON | | 32,048 | 6.529 | 80.070 | 30.674 | 42.131 |

SHEET No 5

| PARCEL No. | OWNER | NET AC. | NET SQ. FT. | EXIST R/W AC. IN DEED | OWNERSHIP AC. | REMAINING AC. LEFT | REMAINING AC. RIGHT |
|---|---|---|---|---|---|---|---|
| 0040:1 | TODD REMUND MOON<br>DENNIS RUSSELL MOON<br>KENNETH ALTON MOON | | 32,048 | 6.529 | 80.070 | 30.674 | 42.131 |
| 0040:2 | O. LE GRAND HARDING<br>GERALDINE N. HARDING | | 5.163 | 0.088 | 40.114 | 39.907 | NONE |
| 0040:2E | O. LE GRAND HARDING<br>GERALDINE N. HARDING | | 3.763 | | 39.907 | TEMPORARY | |

Registered Land Surveyor
# 259999
Daniel W. Pattison
PENTIMOS
6/30/17
STATE OF UTAH

THIS SEAL APPLIES TO ALL SHEETS CONTAINING THIS SIGNATURE.

## RIGHT-OF-WAY MARKERS

| LINE | STATION | OFFSET | DESIGN COORDINATES NORTHING | DESIGN COORDINATES EASTING | AS-BUILT COORDINATES NORTHING | AS-BUILT COORDINATES EASTING | RIGHT-OF-WAY MARKERS EACH | REMARKS |
|---|---|---|---|---|---|---|---|---|
| ALIGNMENT | 0+00.00 | 0.00 RT | 0.000 | 0.000 | 0.000 | 0.000 | | |
| PLEASANT VALLEY INTERSECTION | 10+00.00 | 47.92 LT | 100,669.391 | 198,223.012 | | | 1 | |
| PLEASANT VALLEY INTERSECTION | 14+74.30 | 65.90 LT | 100,878.522 | 198,649.053 | | | 1 | |
| PLEASANT VALLEY INTERSECTION | 27+01.86 | 73.78 LT | 101,384.705 | 199,767.214 | | | 1 | |
| PLEASANT VALLEY INTERSECTION | 29+52.34 | 72.82 LT | 101,445.673 | 199,904.264 | | | 1 | |
| PLEASANT VALLEY INTERSECTION | 29+28.34 | 88.74 LT | 101,460.744 | 199,964.735 | | | 1 | |
| | | | | | | | | |
| EXISTING R/W MARKERS | 27+52.28 | 47.60 LT | 101,381.427 | 199,823.814 | | | | To be Removed |
| EXISTING R/W MARKERS | 30+77.91 | 48.82 LT | 101,518.102 | 200,118.619 | | | | |
| EXISTING R/W MARKERS | 30+78.02 | 91.59 RT | 101,427.613 | 200,162.169 | | | | |
| | | | | | | | | |
| TOTAL | | | | | | | 6 | |

REVISIONS | BY | APP'D | DATE

UTAH DEPARTMENT OF TRANSPORTATION
ROADWAY DESIGN
DRAWN BY: AMP
CHECKED BY: BAH
APPROVED
Daniel W. Pattison 6/30/17
ROADWAY DESIGNER | DATE

US-40; MP 103.5 @
PLEASANT VALLEY INTERSECTION
PROJECT NUMBER: F-0040(107)103 | PIN 10240
RIGHT-OF-WAY PLAN SHEET
SHEET NO. RW-01

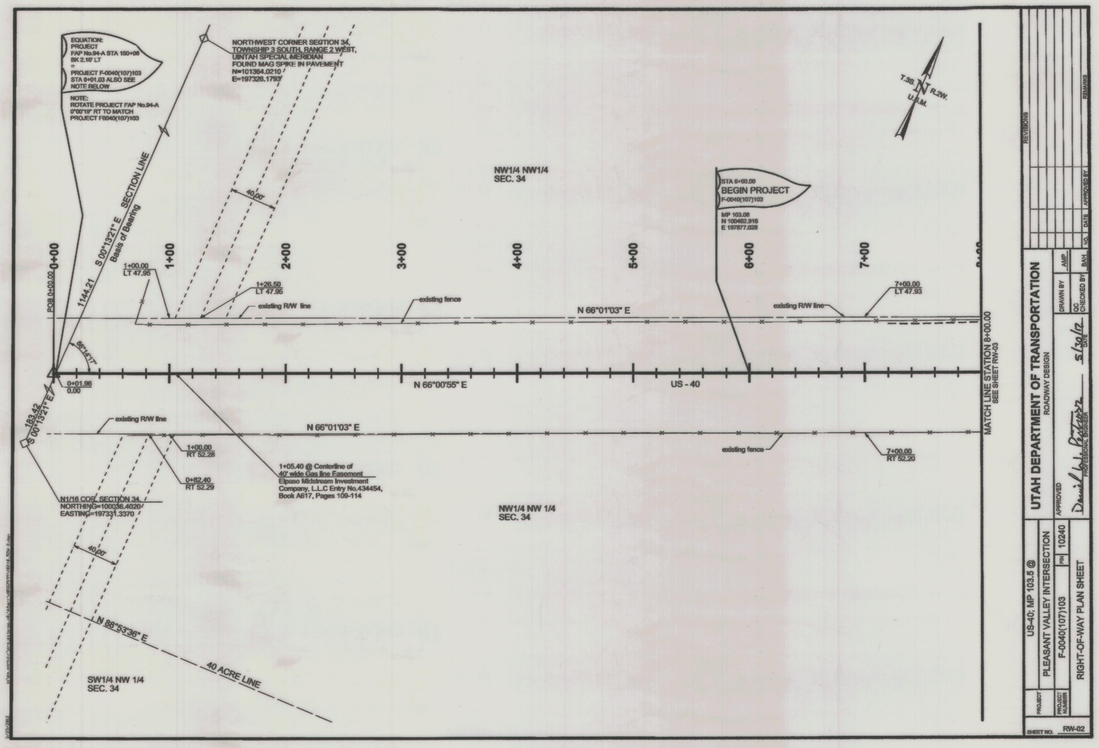


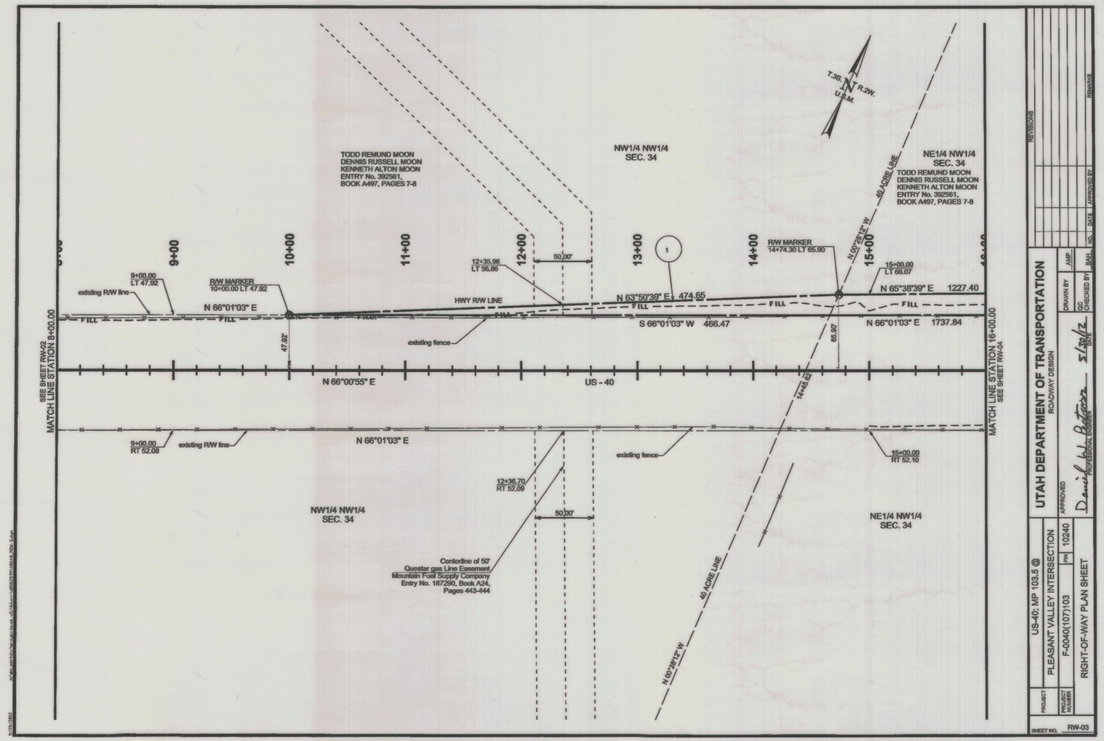


REVISIONS | BY | APP'D | DATE

UTAH DEPARTMENT OF TRANSPORTATION
ROADWAY DESIGN
DRAWN BY: AMP
CHECKED BY: BAH
APPROVED
Daniel W. Pattison 6/30/17
ROADWAY DESIGNER | DATE

US-40; MP 103.5 @
PLEASANT VALLEY INTERSECTION
PROJECT NUMBER: F-0040(107)103 | PIN 10240
RIGHT-OF-WAY PLAN SHEET
SHEET NO. RW-03

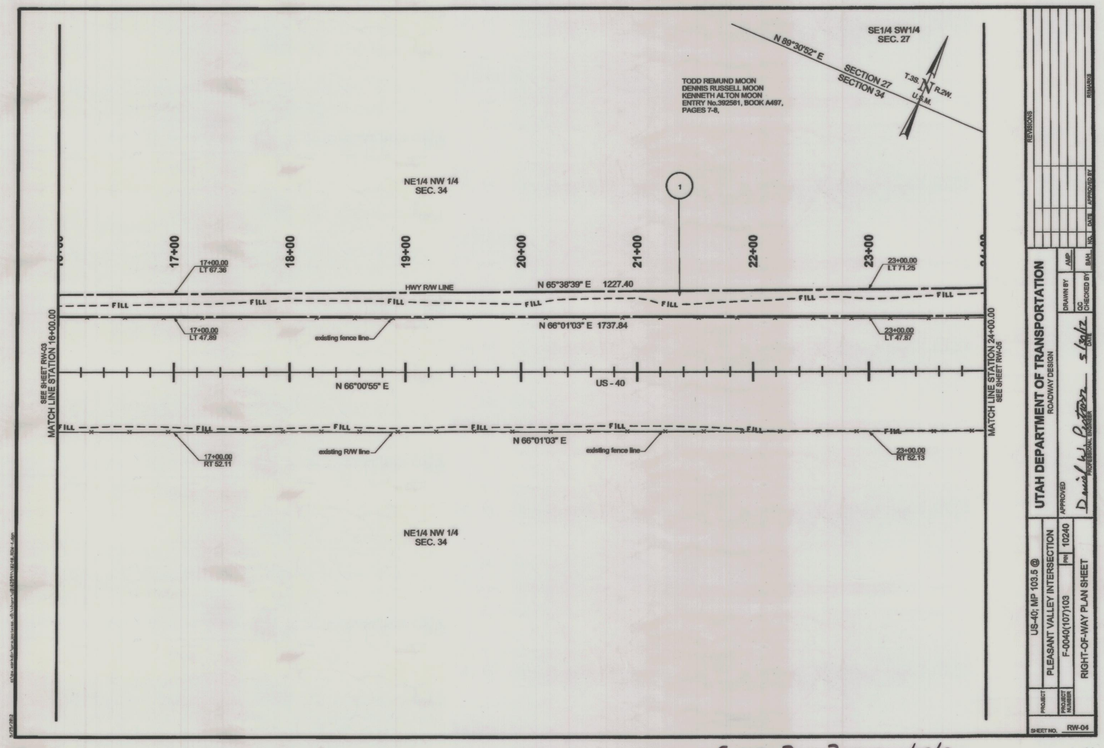


REVISIONS | BY | APP'D | DATE

UTAH DEPARTMENT OF TRANSPORTATION
ROADWAY DESIGN
DRAWN BY: AMP
CHECKED BY: BAH
APPROVED
Daniel W. Pattison 6/30/17
ROADWAY DESIGNER | DATE

US-40; MP 103.5 @
PLEASANT VALLEY INTERSECTION
PROJECT NUMBER: F-0040(107)103 | PIN 10240
RIGHT-OF-WAY PLAN SHEET
SHEET NO. RW-04

SHEET 2 OF 3 DWP 11/25/13

COUNTY SURVEYOR'S FILE # 2882 (2013)