Right of Way Survey for Duchesne Co. - County Road 33
Sheet 2 of 6

GRAPHIC SCALE

300 0 150 300 600 1200

(IN FEET)
1 inch = 300 ft.

See Lower Right

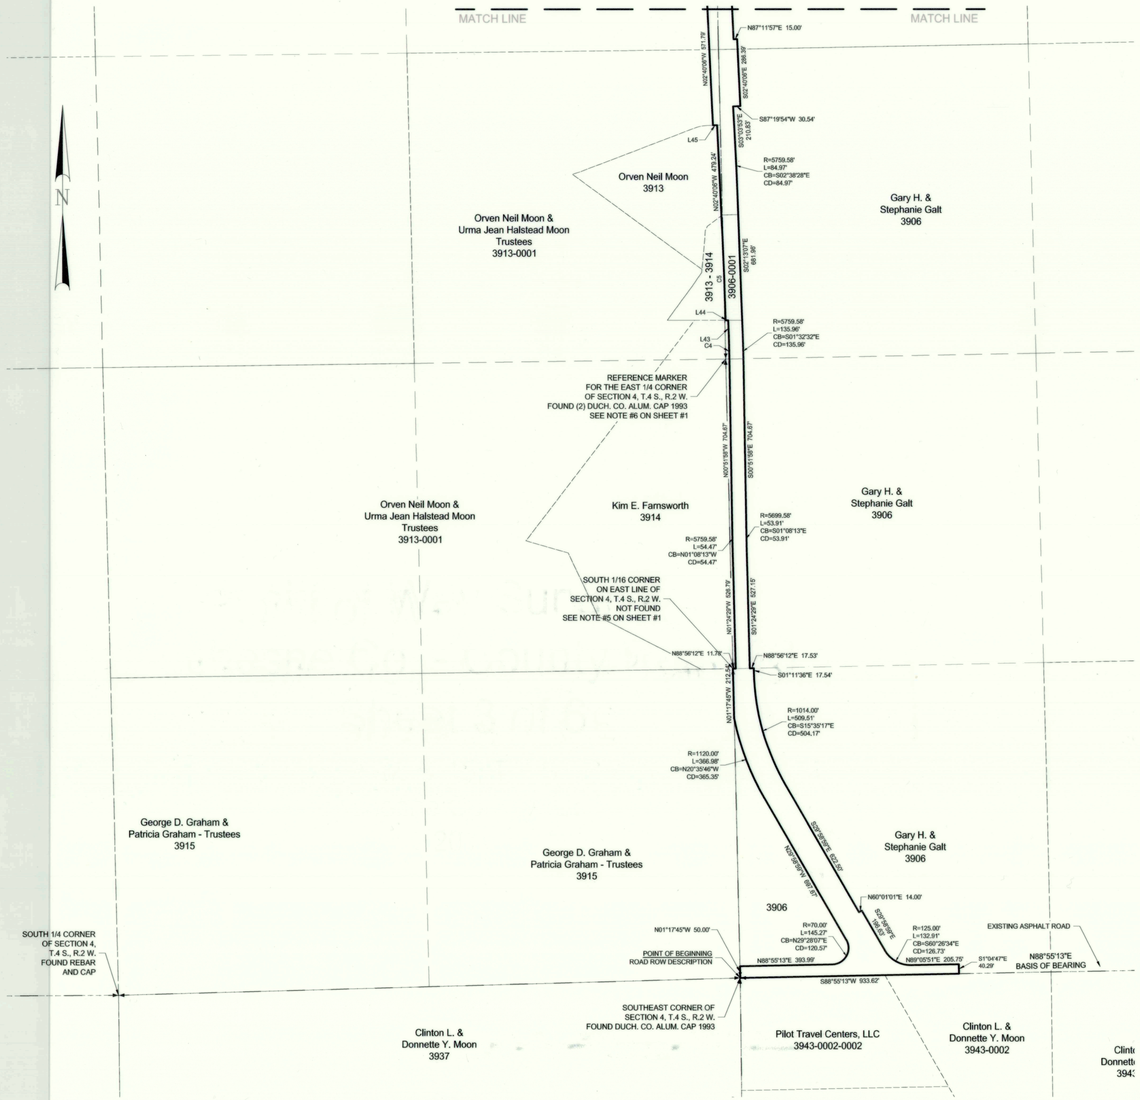

DUCHESNE COUNTY PLANNING DEPARTMENT APPROVAL

APPROVED ON THIS 23rd DAY OF October OF 2014.

Michael A. Hyde

MICHAEL A. HYDE
DUCHESNE COUNTY PLANNING DIRECTOR

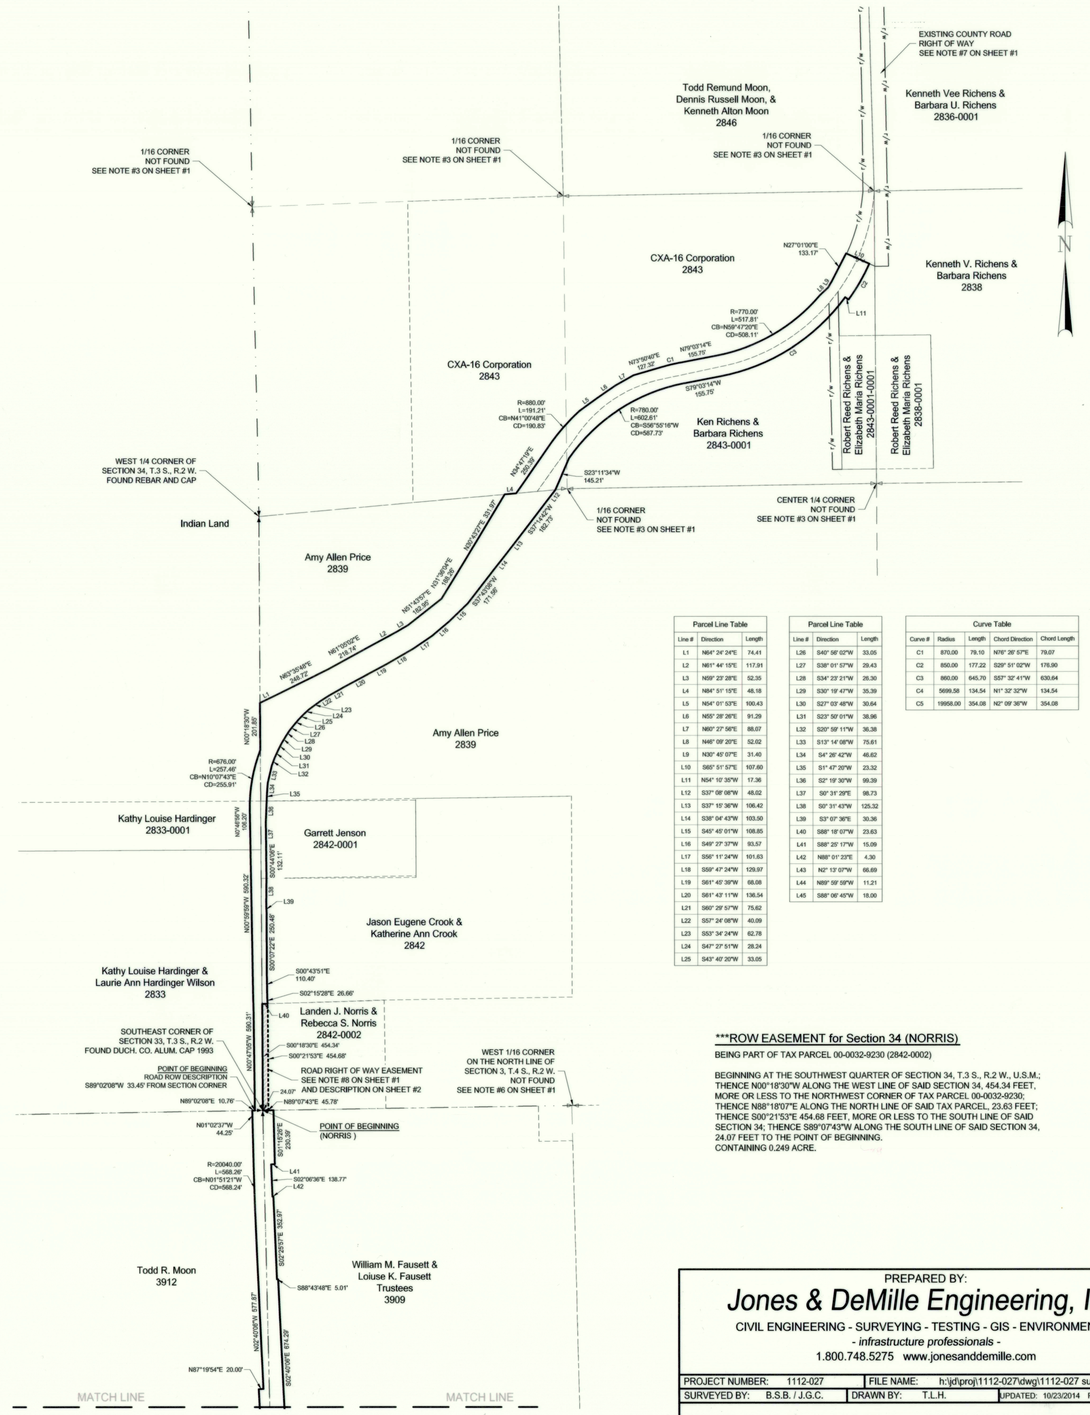

See Upper Left

Parcel Line Table		
Line #	Direction	Length
L1	N64° 24' 24"E	74.41
L2	N61° 44' 15"E	117.91
L3	N59° 23' 28"E	52.35
L4	N84° 51' 15"E	48.18
L5	N54° 01' 53"E	100.43
L6	N55° 28' 26"E	91.29
L7	N60° 27' 56"E	88.07
L8	N46° 09' 20"E	52.02
L9	N30° 45' 07"E	31.40
L10	S65° 51' 57"E	107.60
L11	N54° 10' 35"W	17.36
L12	S37° 08' 08"W	48.02
L13	S37° 15' 36"W	106.42
L14	S38° 04' 43"W	103.00
L15	S40° 45' 01"W	108.85
L16	S49° 27' 37"W	83.57
L17	S55° 11' 24"W	101.63
L18	S59° 47' 24"W	129.97
L19	S61° 45' 39"W	58.08
L20	S61° 43' 11"W	136.54
L21	S60° 29' 57"W	75.62
L22	S57° 24' 08"W	40.09
L23	S53° 34' 24"W	62.78
L24	S47° 27' 51"W	28.24
L25	S43° 40' 20"W	33.05

Parcel Line Table		
Line #	Direction	Length
L26	S40° 58' 02"W	33.05
L27	S38° 01' 57"W	29.43
L28	S34° 23' 21"W	26.30
L29	S30° 19' 47"W	35.39
L30	S27° 03' 48"W	30.64
L31	S23° 58' 01"W	38.96
L32	S20° 59' 11"W	36.38
L33	S13° 14' 08"W	75.61
L34	S4° 26' 42"W	46.62
L35	S1° 47' 20"W	23.32
L36	S2° 19' 30"W	99.39
L37	S0° 31' 29"E	98.73
L38	S0° 31' 43"W	125.32
L39	S3° 07' 36"E	30.36
L40	S88° 18' 07"W	23.63
L41	S88° 25' 17"W	15.09
L42	N88° 01' 23"E	4.30
L43	N2° 13' 07"W	66.69
L44	N89° 59' 59"W	11.21
L45	S88° 06' 45"W	18.00

Curve Table				
Curve #	Radius	Length	Chord Direction	Chord Length
C1	870.00	78.10	N76° 26' 57"E	79.07
C2	850.00	177.22	S29° 51' 02"W	176.90
C3	860.00	645.70	S57° 32' 41"W	630.64
C4	5699.58	134.54	N1° 32' 32"W	134.54
C5	19958.00	354.08	N2° 09' 36"W	354.08

***ROW EASEMENT for Section 34 (NORRIS)

BEING PART OF TAX PARCEL 00-0032-9230 (2842-0002)

BEGINNING AT THE SOUTHWEST QUARTER OF SECTION 34, T.3 S., R.2 W., U.S.M.; THENCE N00°18'30"W ALONG THE WEST LINE OF SAID SECTION 34, 454.34 FEET, MORE OR LESS TO THE NORTHWEST CORNER OF TAX PARCEL 00-0032-9230; THENCE N88°18'07"E ALONG THE NORTH LINE OF SAID TAX PARCEL, 23.63 FEET; THENCE S00°21'53"E 454.68 FEET, MORE OR LESS TO THE SOUTH LINE OF SAID SECTION 34; THENCE S89°07'43"W ALONG THE SOUTH LINE OF SAID SECTION 34, 24.07 FEET TO THE POINT OF BEGINNING.
CONTAINING 0.249 ACRE.

PREPARED BY:
Jones & DeMille Engineering, Inc.
CIVIL ENGINEERING - SURVEYING - TESTING - GIS - ENVIRONMENTAL
- infrastructure professionals -
1.800.748.5275 www.jonesanddemille.com

PROJECT NUMBER:	1112-027	FILE NAME:	h:\jd\proj\1112-027\dwg\1112-027 survey_row ros.dwg
SURVEYED BY:	B.S.B. / J.G.C.	DRAWN BY:	T.L.H.
UPDATED:	10/23/2014	PLOTTED:	10/23/2014

Right of Way Survey for Duchesne Co. - County Road 33

Duchesne County, Utah

Scale: 1" = 300'

County Surveyor File # 3090