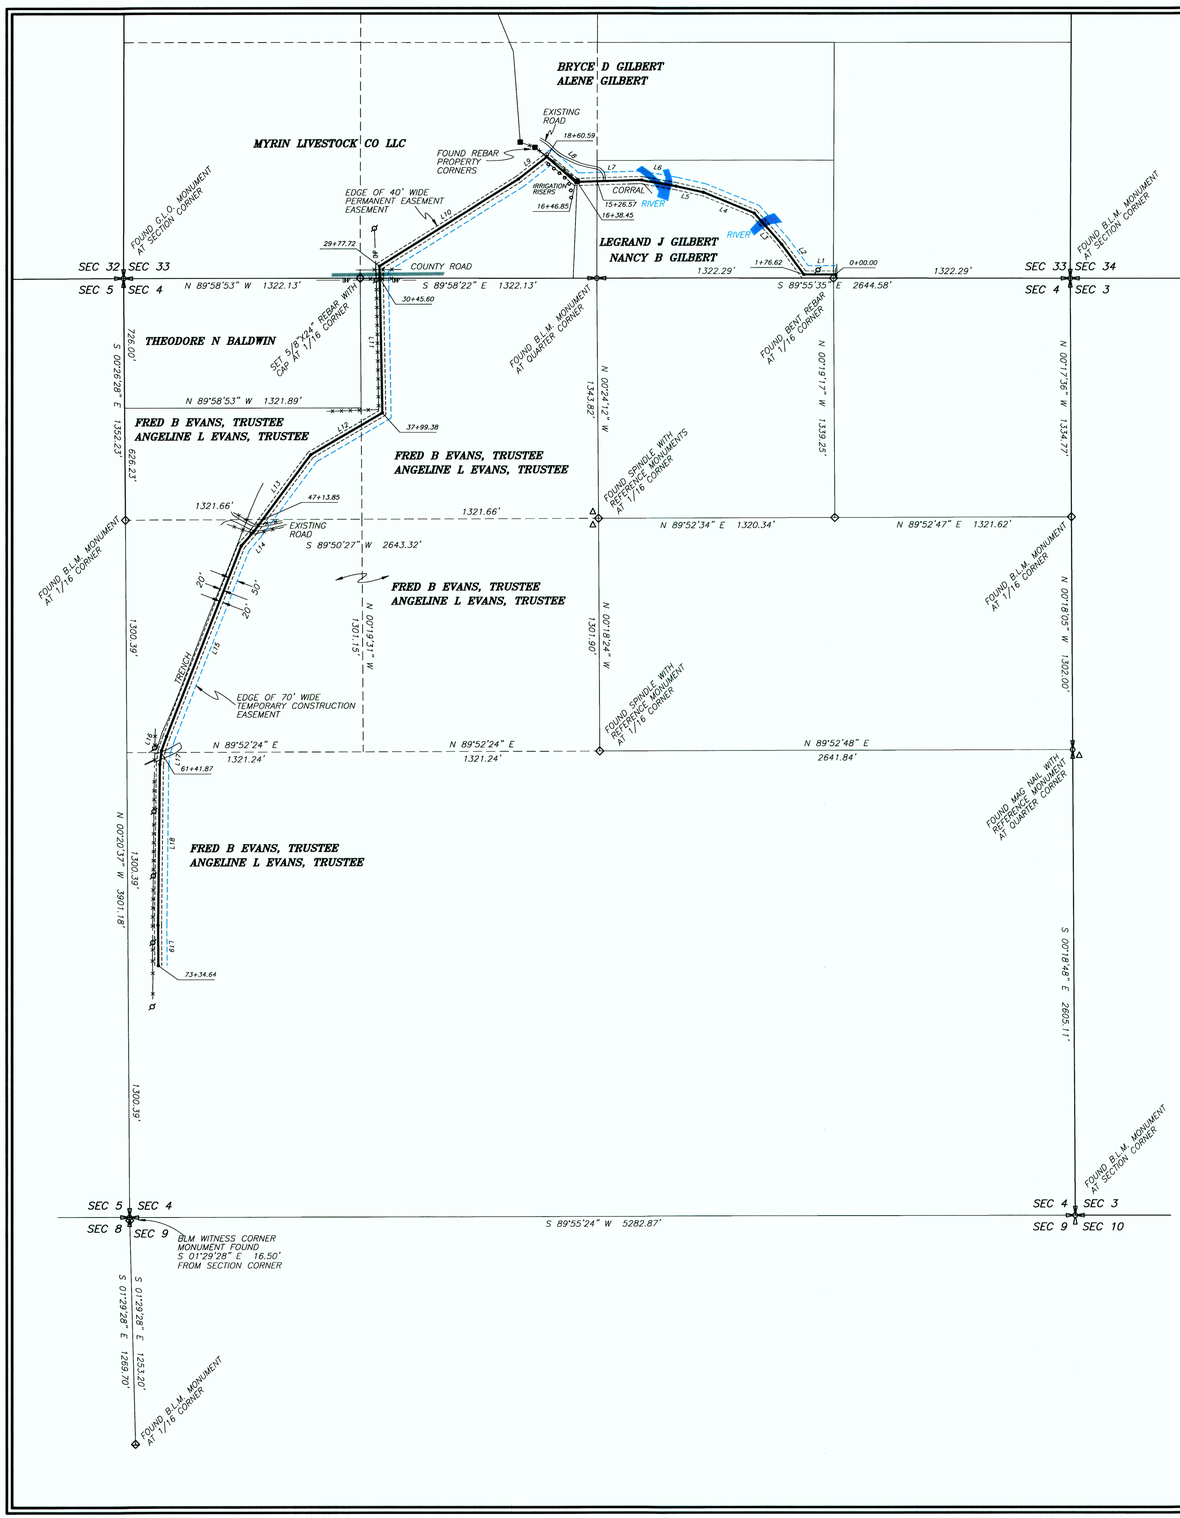

LINE	BEARING	DISTANCE
L1	N 89°55'35" W	176.62'
L2	N 36°09'42" W	209.27'
L3	N 41°15'56" W	232.73'
L4	N 67°46'24" W	307.25'
L5	N 77°18'09" W	156.42'
L6	N 79°29'48" W	195.47'
L7	S 88°24'19" W	369.03'
L8	N 48°51'35" W	213.73'
L9	S 51°57'20" W	201.90'
L10	S 57°55'05" W	915.24'
L11	S 01°05'44" E	821.66'
L12	S 59°46'11" W	462.62'
L13	S 36°32'33" W	533.94'
L14	S 40°59'12" W	106.84'
L15	S 21°23'22" W	1145.03'
L16	S 19°13'49" W	83.83'
L17	S 07°03'34" W	77.94'
L18	S 00°38'43" W	898.92'
L19	S 00°25'56" E	226.15'

PIPELINE RIGHT-OF-WAY CORRIDOR SURVEY FOR

EL PASO MIDSTREAM INVESTMENT COMPANY, LLC HARVEST PIPELINE EVANS EXTENSION

SECTION 33, TOWNSHIP 2 SOUTH, RANGE 3 WEST
SECTION 4, TOWNSHIP 3 SOUTH, RANGE 3 WEST
UINTAH SPECIAL BASE AND MERIDIAN

NORTH

SCALE:1"=400'

0' 400' 800' 1200'

LEGEND AND NOTES

- EXISTING FENCE
- OVERHEAD POWER LINES
- PIPELINE
- FOUND MONUMENT
- PAVED SURFACE
- POWER POLE

THE BASIS OF BEARINGS IS GEODETIC NORTH DERIVED FROM G.P.S OBSERVATIONS USING THE UTAH STATE G.P.S. VIRTUAL REFERENCE STATION CONTROL NETWORK MAINTAINED AND OPERATED BY THE AUTOMATED GEOGRAPHIC REFERENCE CENTER.

SURVEYOR'S CERTIFICATE

This is to certify that this plat was prepared from the field notes and electronic data collector files of an actual survey made by me, or under my personal supervision, of the pipeline corridor right-of-way shown hereon, and that the monuments indicated were found or set during during said survey, and that this plat accurately represents said survey survey to the best of my knowledge.

PROFESSIONAL LAND SURVEYOR No. 148951 JERRY D. ALLRED 8 OCT 9 STATE OF UTAH

Jerry D. Allred, Professional Land Surveyor, Certificate 148951 (Utah)

Duchesne County Surveyor's File # 2480

JERRY D. ALLRED & ASSOCIATES
SURVEYING CONSULTANTS
1235 NORTH 700 EAST--P.O. BOX 975
DUCHESNE, UTAH 84021
(435) 738-5352

10 OCT 2011 01-128-263