DRAWING NUMBER

SAFCO PRODUCTS • NEW HOPE, MINNESOTA
REORDER BY PART NUMBER 6551

DRAWING NUMBER

15

SAFCO PRODUCTS • NEW HOPE, MINNESOTA
REORDER BY PART NUMBER 6551

PROPERTY SURVEY FOR WESTERN LAND REALTY IN SEC 25 T3S, R6W U.S.B.&M.

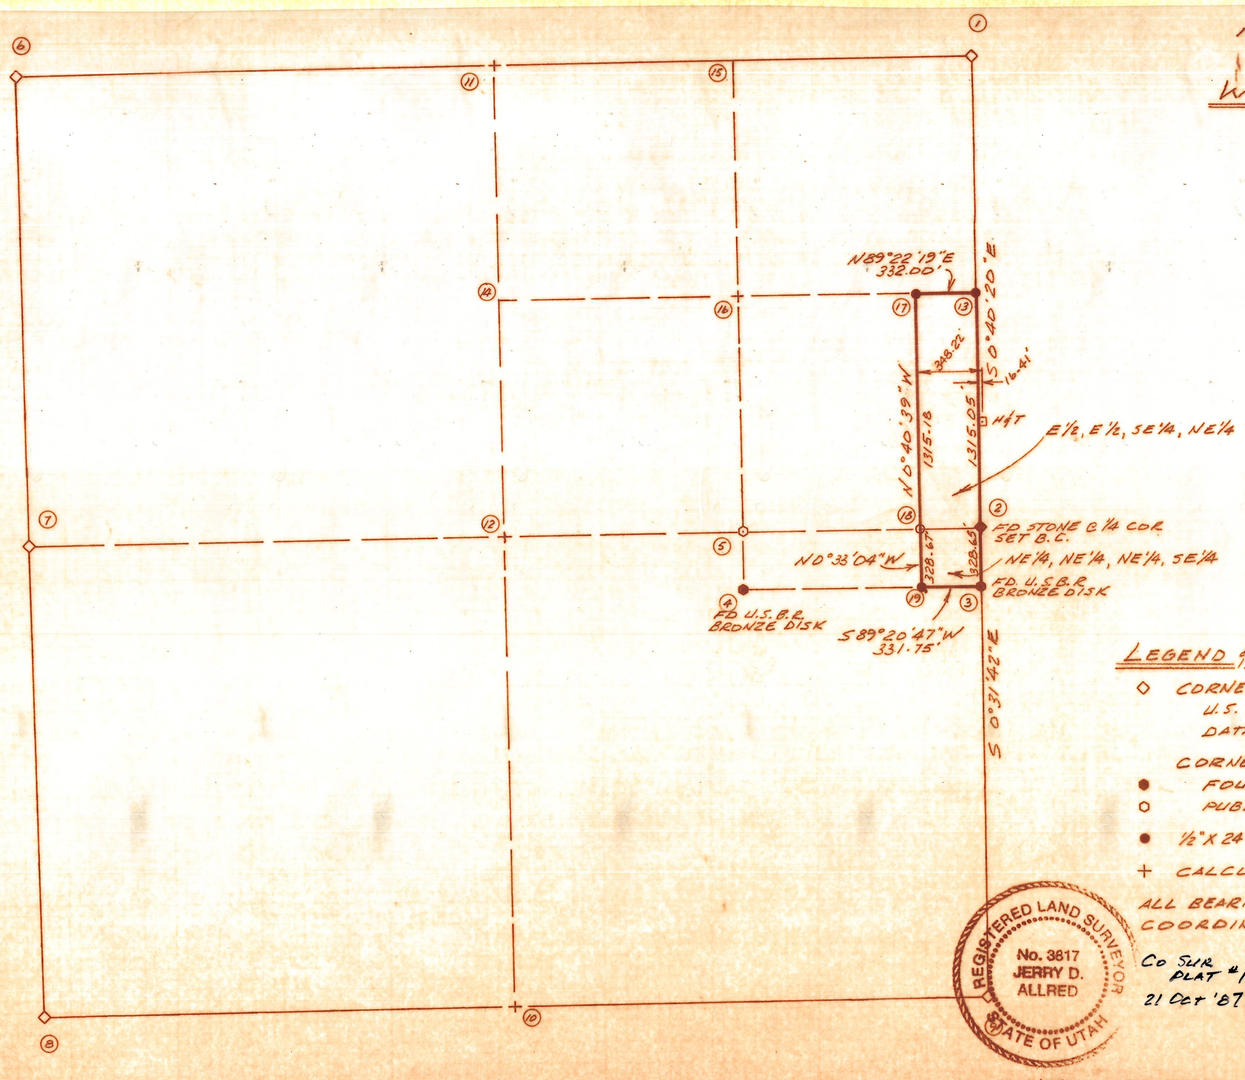

NORTH

1" = 600'

LEGEND & NOTES

◇ CORNERS FOUND & REFERENCED BY U.S. BUREAU OF RECLAMATION - PUBLISHED DATA USED BY THIS SURVEY.

CORNERS ON U.S.B. & R. BOUNDARY
- ● FOUND & USED BY THIS SURVEY.
- ○ PUBLISHED DATA USED BY THIS SURVEY

● ½"X 24' REBAR w/CAPS SET BY THIS SURVEY.

\+ CALCULATED CORNER.

ALL BEARINGS ARE BASED ON STATE PLANE COORDINATE SYSTEM.

REGISTERED LAND SURVEYOR
No. 3817
JERRY D. ALLRED
STATE OF UTAH

Co SUR PLAT #15
21 Oct '87

20 OCT '87

87-123-001

JERRY D. ALLRED & ASSOCIATES
Surveying & Engineering Consultants
121 North Center Street
P.O. Drawer C
DUCHESNE, UTAH 84021
(801) 738-5352

15