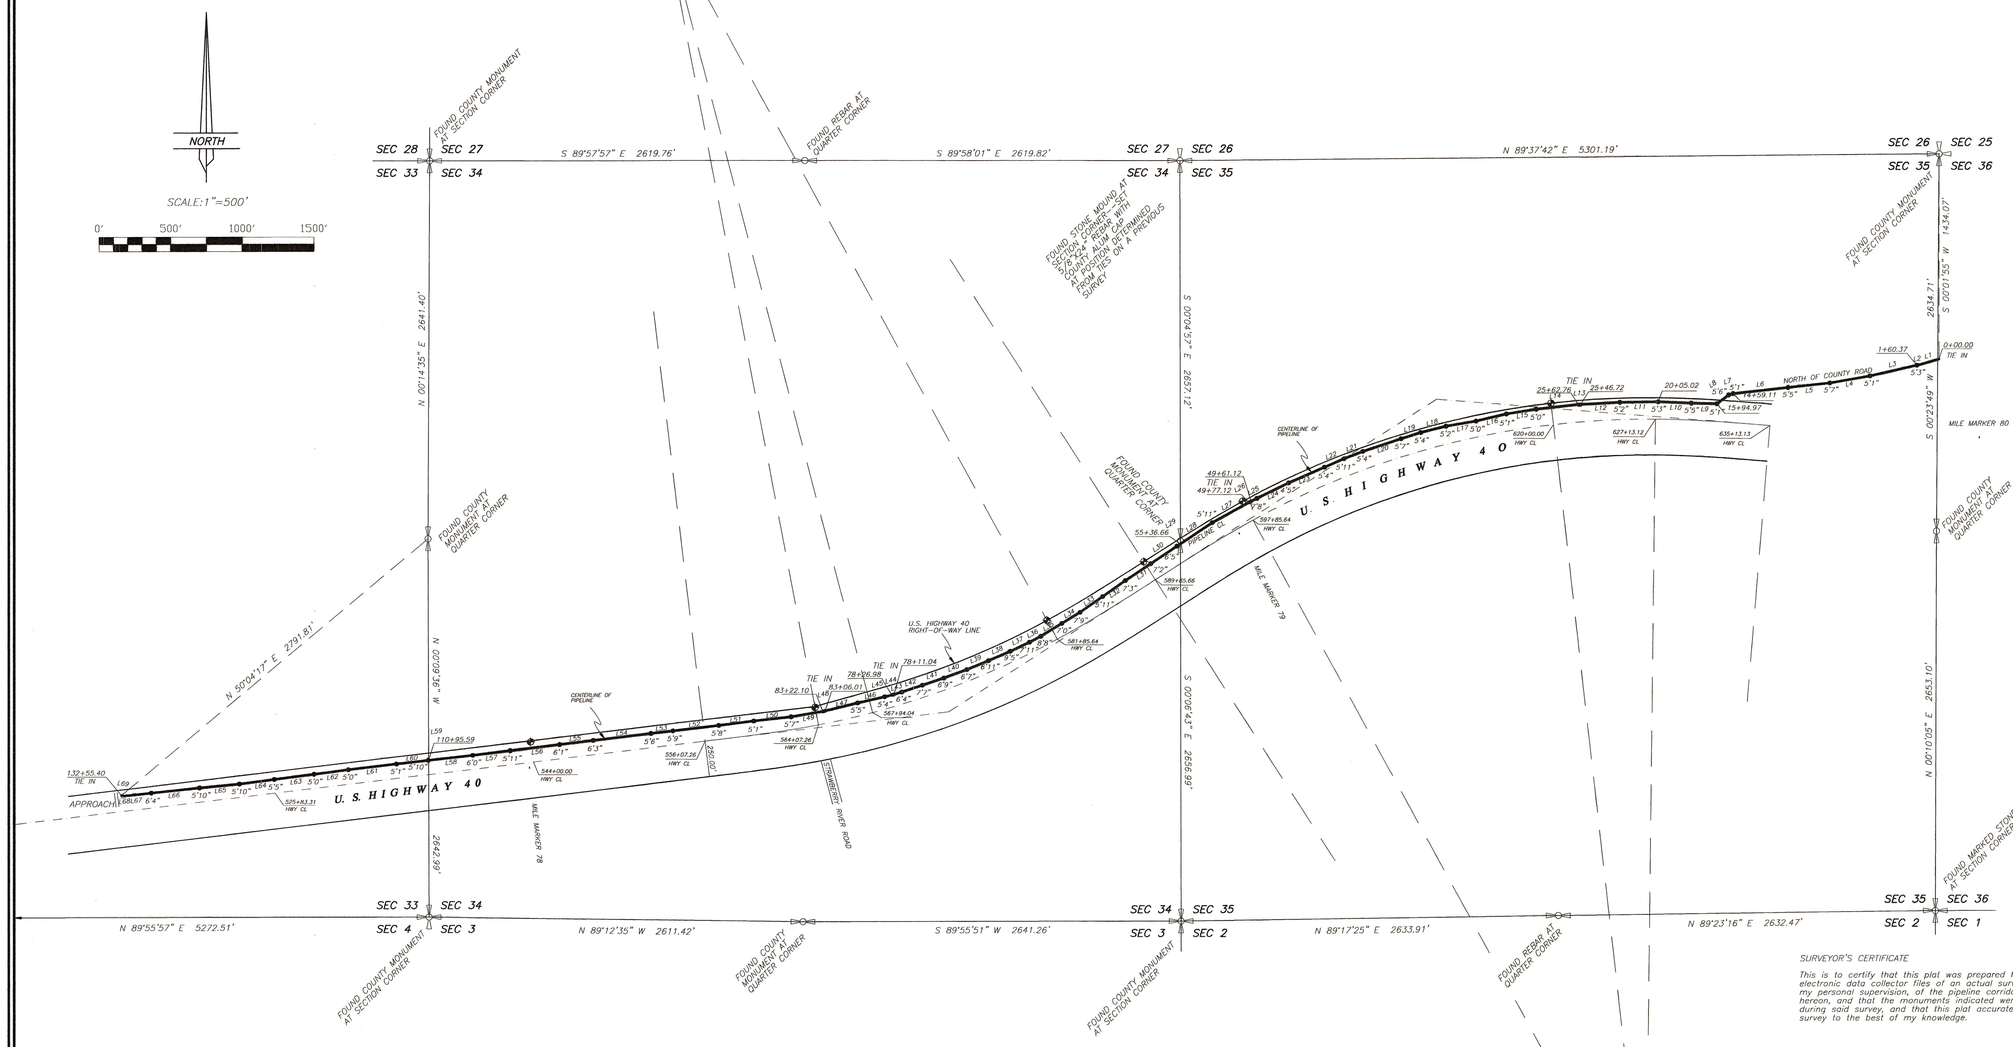

LINE	BEARING	DISTANCE
L1	S 74°03'47" W	145.32
L2	S 79°25'43" W	15.05
L3	S 77°09'51" W	330.95
L4	S 80°13'18" W	283.32
L5	S 83°52'13" W	295.00
L6	S 83°45'07" W	384.47
L7	S 73°54'28" W	33.04
L8	S 53°02'19" W	102.82
L9	N 88°10'54" W	178.69
L10	N 87°34'49" W	231.36
L11	S 89°24'53" W	268.28
L12	S 86°58'57" W	273.42
L13	S 88°03'37" W	16.04
L14	S 83°45'34" W	295.01
L15	S 81°04'10" W	211.38
L16	S 76°54'46" W	217.07
L17	S 80°28'09" W	211.61
L18	S 76°10'45" W	183.30
L19	S 72°37'25" W	144.33
L20	S 71°39'50" W	280.88
L21	S 68°45'43" W	141.63
L22	S 66°42'01" W	147.41
L23	S 66°22'28" W	273.43
L24	S 64°06'18" W	245.76
L25	S 63°48'26" W	46.55
L26	S 62°56'08" W	16.00
L27	S 61°12'20" W	293.10
L28	S 56°30'32" W	266.44
L29	S 57°41'10" W	30.07
L30	S 56°12'40" W	219.95
L31	S 56°18'02" W	212.30
L32	S 54°53'19" W	193.64
L33	S 55°03'57" W	193.01
L34	S 58°33'52" W	149.49
L35	S 58°22'24" W	172.26
L36	S 62°17'29" W	88.81
L37	S 64°46'09" W	148.32
L38	S 66°46'29" W	165.56
L39	S 67°35'54" W	163.16
L40	S 69°55'26" W	171.51
L41	S 71°23'31" W	156.89
L42	S 71°42'17" W	151.44
L43	S 73°10'56" W	57.95
L44	S 77°02'03" W	15.95
L45	S 76°06'09" W	51.90
L46	S 77°20'43" W	193.34
L47	S 76°09'56" W	233.79
L48	S 77°57'41" W	16.09
L49	S 80°17'17" W	223.82
L50	S 83°33'34" W	262.44
L51	S 82°55'15" W	247.42
L52	S 83°18'45" W	321.19
L53	S 83°22'18" W	154.06
L54	S 83°13'48" W	406.36
L55	S 83°09'15" W	237.09
L56	S 83°01'27" W	347.09
L57	S 82°57'32" W	263.88
L58	S 83°34'03" W	310.15
L59	S 83°34'03" W	2.31
L60	S 83°26'17" W	223.22
L61	S 83°17'09" W	338.88
L62	S 82°33'50" W	241.89
L63	S 82°33'11" W	279.15
L64	S 82°37'46" W	244.01
L65	S 84°27'42" W	280.38
L66	S 83°57'35" W	340.05
L67	S 83°56'53" W	174.44
L68	S 84°59'05" W	14.69
L69	N 82°44'50" W	20.80

LEGEND

5'10" DEPTH OF PIPE AT ANGLE POINT

FOUND HIGHWAY RIGHT-OF-WAY MARKER

THE BASIS OF GRID BEARINGS IS GEODETIC NORTH DERIVED FROM G.P.S. OBSERVATIONS AT THE EAST QUARTER CORNER OF SECTION 34 USING THE UTAH STATE G.P.S. VIRTUAL REFERENCE STATION CONTROL NETWORK MAINTAINED AND OPERATED BY THE STATE AUTOMATED GEOGRAPHIC REFERENCE CENTER

SURVEYOR'S CERTIFICATE

This is to certify that this plat was prepared from the field notes and electronic data collector files of an actual survey made by me, or under my personal supervision, of the pipeline corridor right-of-way shown hereon, and that the monuments indicated were found or set during during said survey, and that this plat accurately represents said survey survey to the best of my knowledge.

PROFESSIONAL LAND SURVEYOR No. 148951 JERRY D. ALLRED 15 JAN '10 STATE OF UTAH

Jerry D. Allred, Professional Land Surveyor, Certificate 148951 (Utah)

PIPELINE RIGHT-OF-WAY "AS-BUILT" SURVEY FOR

ELPASO E&P, CO.

SECTIONS 33, 34, 35, AND 36, TOWNSHIP 3 SOUTH, RANGE 6 WEST

UINTAH SPECIAL BASE AND MERIDIAN

County Surveyor's File # 2205

JERRY D. ALLRED & ASSOCIATES
SURVEYING CONSULTANTS
1235 NORTH 700 EAST--P.O. BOX 975
DUCHESNE, UTAH 84021
(435) 738-5352

22 JAN 2010 01-128-096