BOUNDARY LINE SURVEY FOR

UTAH DIVISION OF WILDLIFE RESOURCES

SECTIONS 7 AND 8, TOWNSHIP 3 SOUTH, RANGE 8 WEST

UINTAH SPECIAL BASE AND MERIDIAN

DUCHESNE COUNTY, UTAH

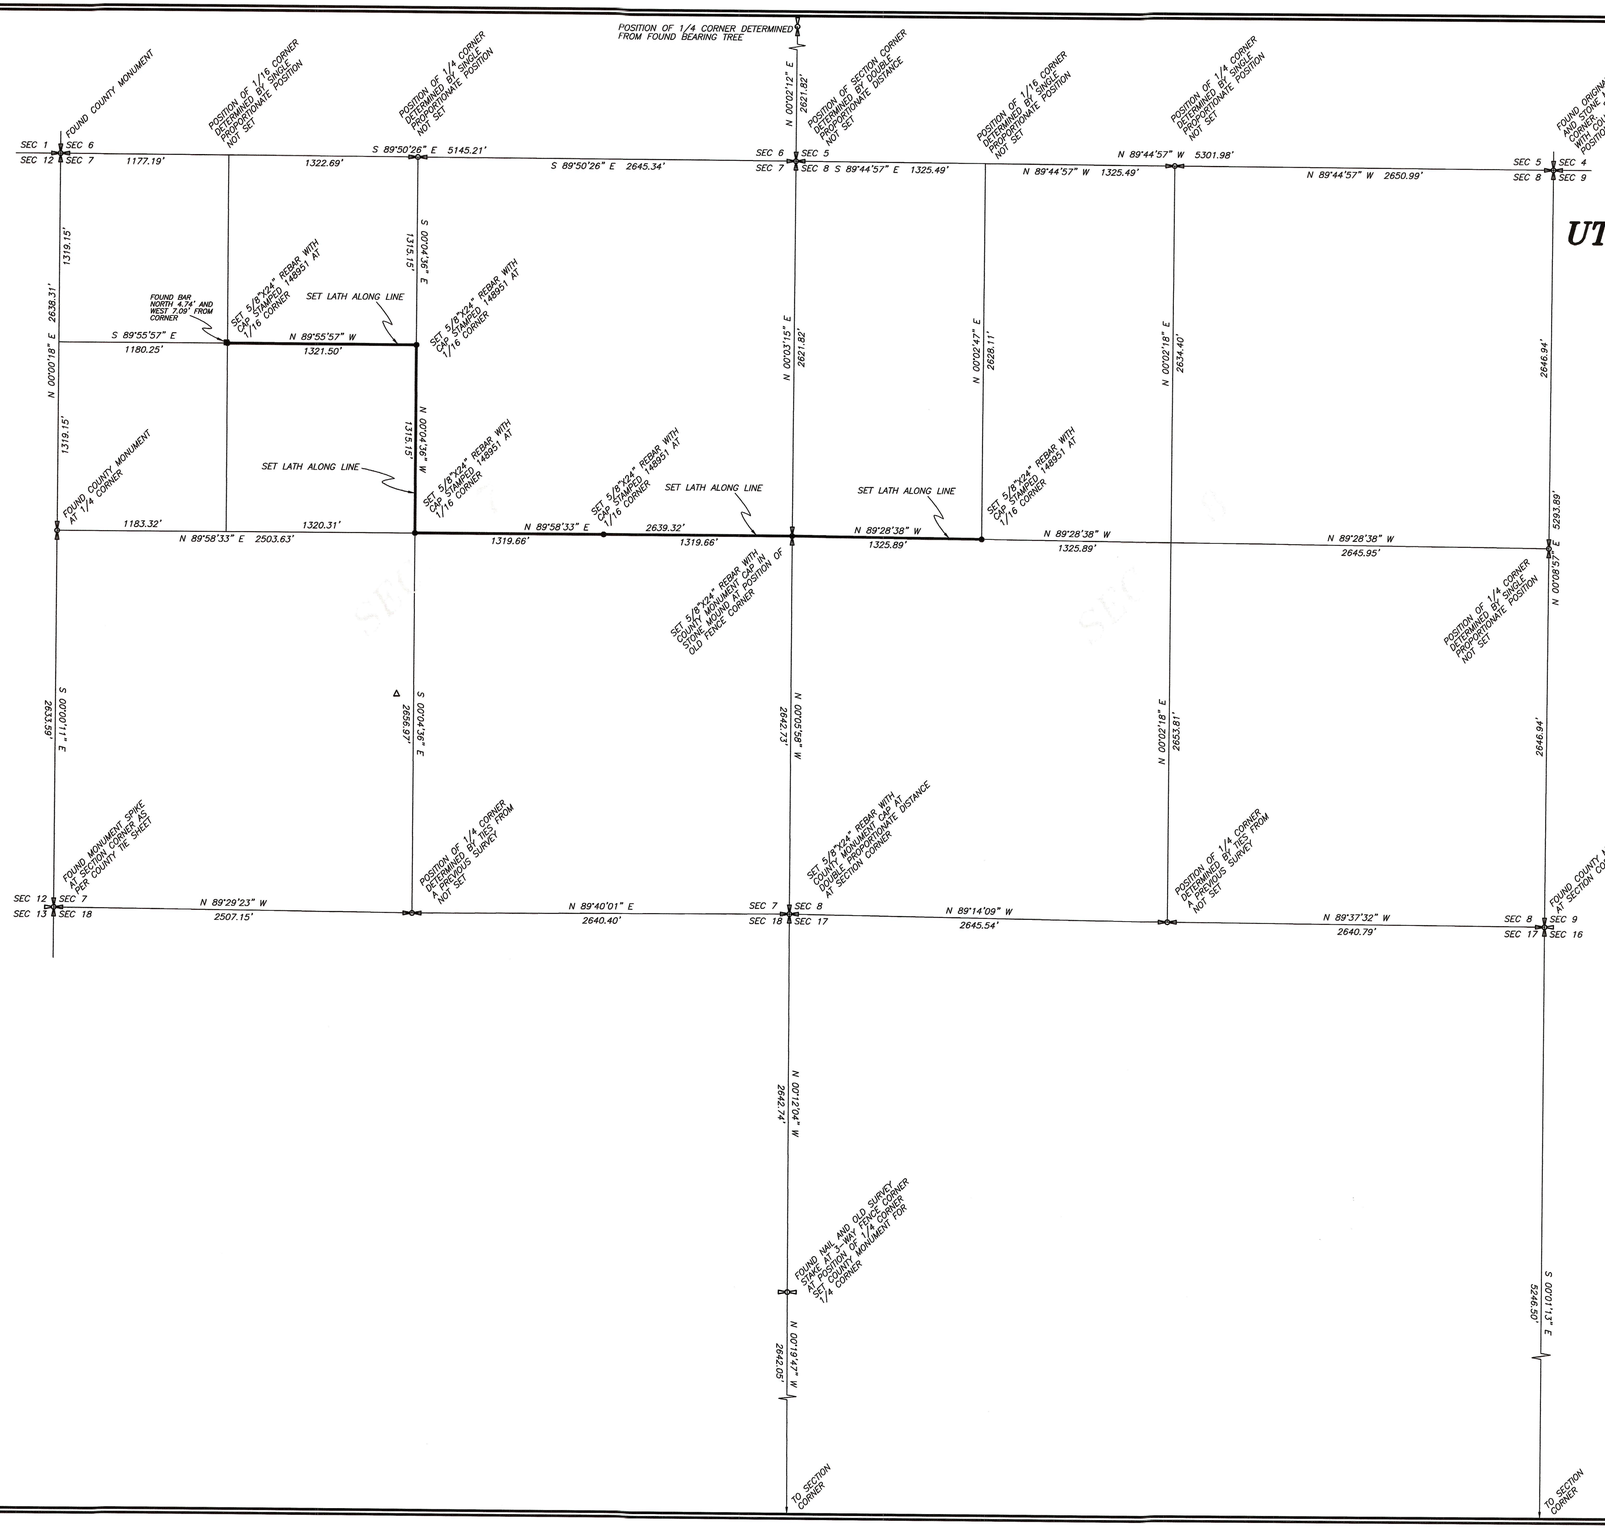

SCALE:1"=500'

0' 500' 1000' 1500'

THIS SURVEY WAS PERFORMED USING GLOBAL POSITIONING SYSTEM (G.P.S.) PROCEDURES AND EQUIPMENT.

NARRATIVE

This survey was performed at the request of UTAH DIVISION OF WILDLIFE RESOURCES for the purpose of determining the locations of the property lines as shown on this plat. The corners used to control this survey were found or reestablished as indicated on this plat. Lath were set along the boundary lines to guide fence construction.

SURVEYOR'S CERTIFICATE

This is to certify that I have surveyed the property lines shown on this plat, and that the monuments indicated were found or set during said survey, and that this plat accurately represents said survey to the best of my knowledge.

PROFESSIONAL LAND SURVEYOR No. 148951 JERRY D. ALLRED STATE OF UTAH

17 Oct 2005

Jerry D. Allred, Duchesne County Surveyor
Utah Certificate Number 148951

COUNTY SURVEYOR FILE NO. 1667

JERRY D. ALLRED AND ASSOCIATES
SURVEYING CONSULTANTS
121 NORTH CENTER ST.--P.O. BOX 975
DUCHESNE, UTAH 84021
(435) 738-5352

17 OCT 2005 05-100-111