SECTION 26
TOWNSHIP 3 SOUTH, RANGE 8 WEST
UINTAH SPECIAL BASE AND MERIDIAN
DUCHESNE COUNTY, UTAH

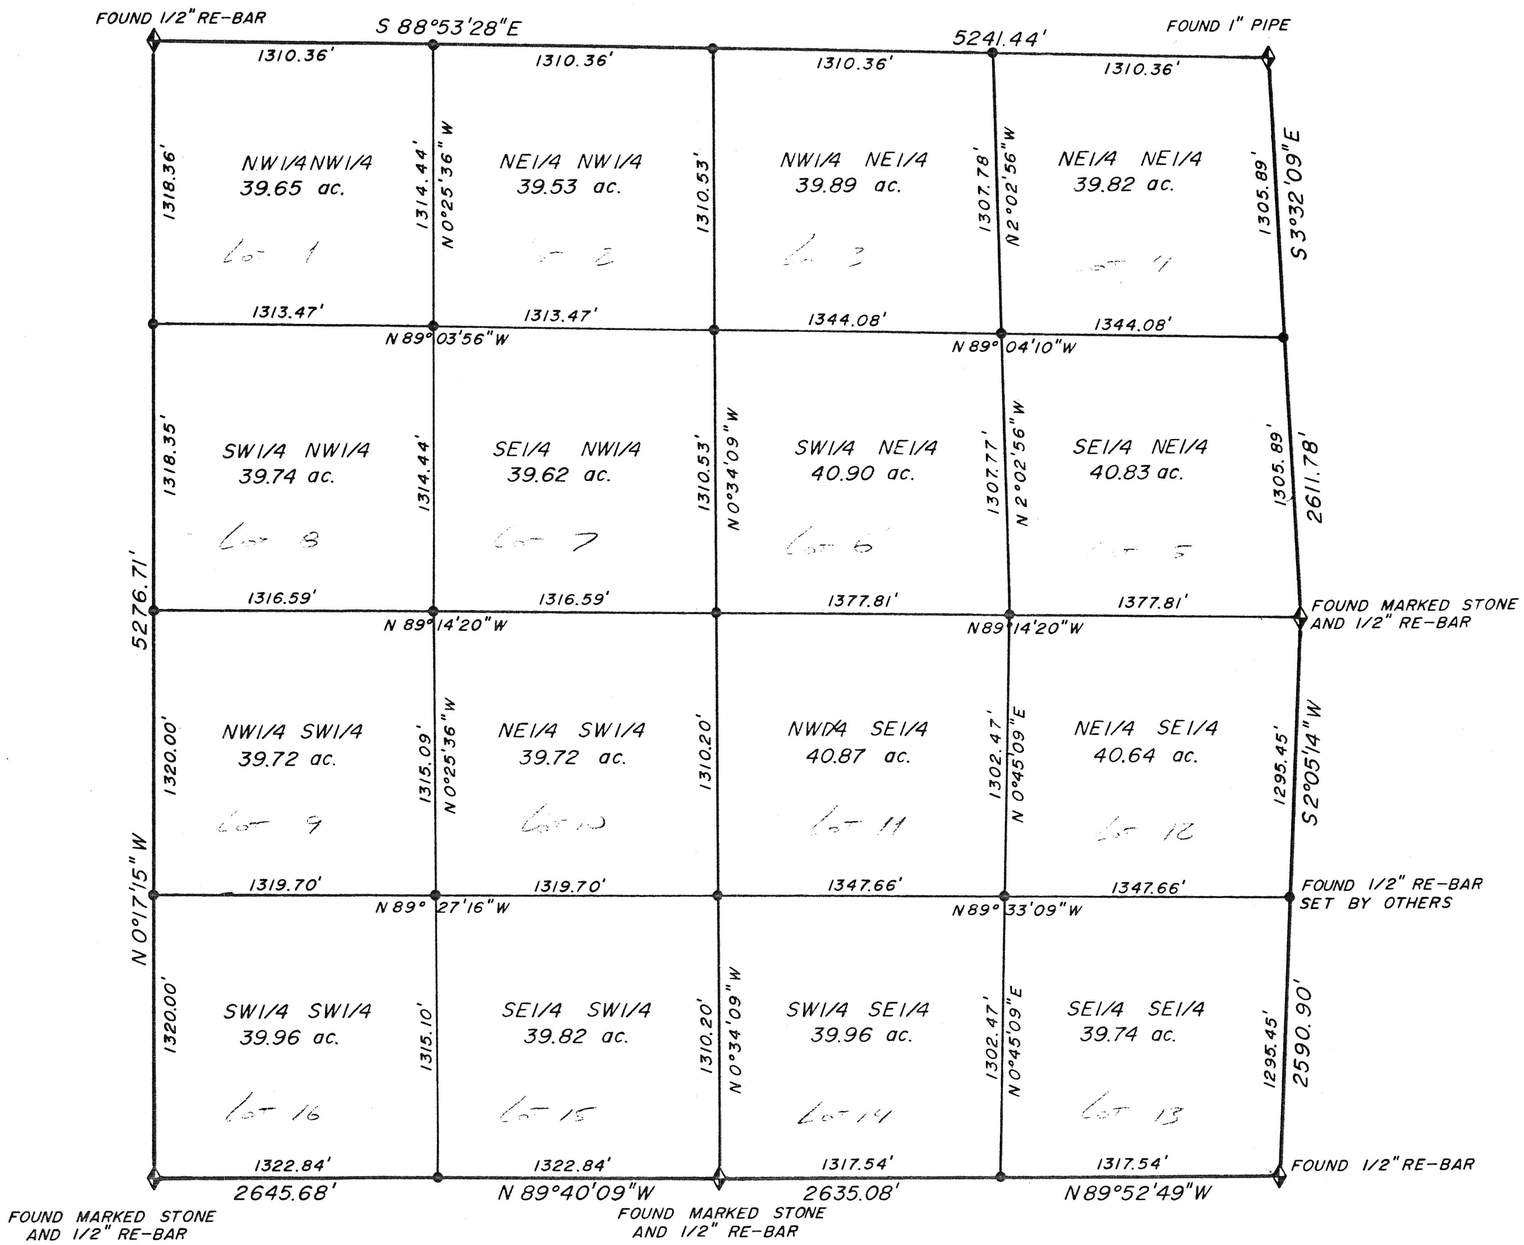

SURVEYOR'S CERTIFICATE

I, CLINTON S. PEATROSS, DUCHESNE, UTAH, DO HEREBY CERTIFY THAT I AM A REGISTERED LAND SURVEYOR, AND THAT I HOLD LICENSE NO 155666, AS PRESCIBED BY THE LAWS OF THE STATE OF UTAH, AND THAT I HAVE MADE A SURVEY OF THE SECTION OF LAND AS SHOWN ON THIS PLAT. I FURTHER CERTIFY THAT THE VISIBLE IMPROVMENTS EFFECTING THE BOUNDARIES OF THE DESCRIBED TRACTS OF LAND, ARE AS SHOWN ON THIS PLAT.

11/2/94
DATE

Clinton S. Peatross
CLINTON S. PEATROSS

SCALE 1" = 500'
● = 1/2" X 24" IRON ROD

County Surveyor's File # 883

PREPARED FOR
JAKE JACOBSON 8827 W. 7350 N. LEHI, UT 84043
(801) 768-4433

PREPARED BY
PEATROSS LAND SURVEYS
REGISTERED LAND SURVEYOR
P.O. BOX 271
DUCHESNE, UTAH 84021
(801) 738-2386
JOB # 586

JAKE JACOBSON

JOB # 586