DUCHESNE COUNTY SURVEY MONUMENT RECORD

T3S
R9W R8W
S 1 S 6
S 12 S 7

U.S.B.&M.
1993

SKETCH SHOWING MONUMENTS AND TIES

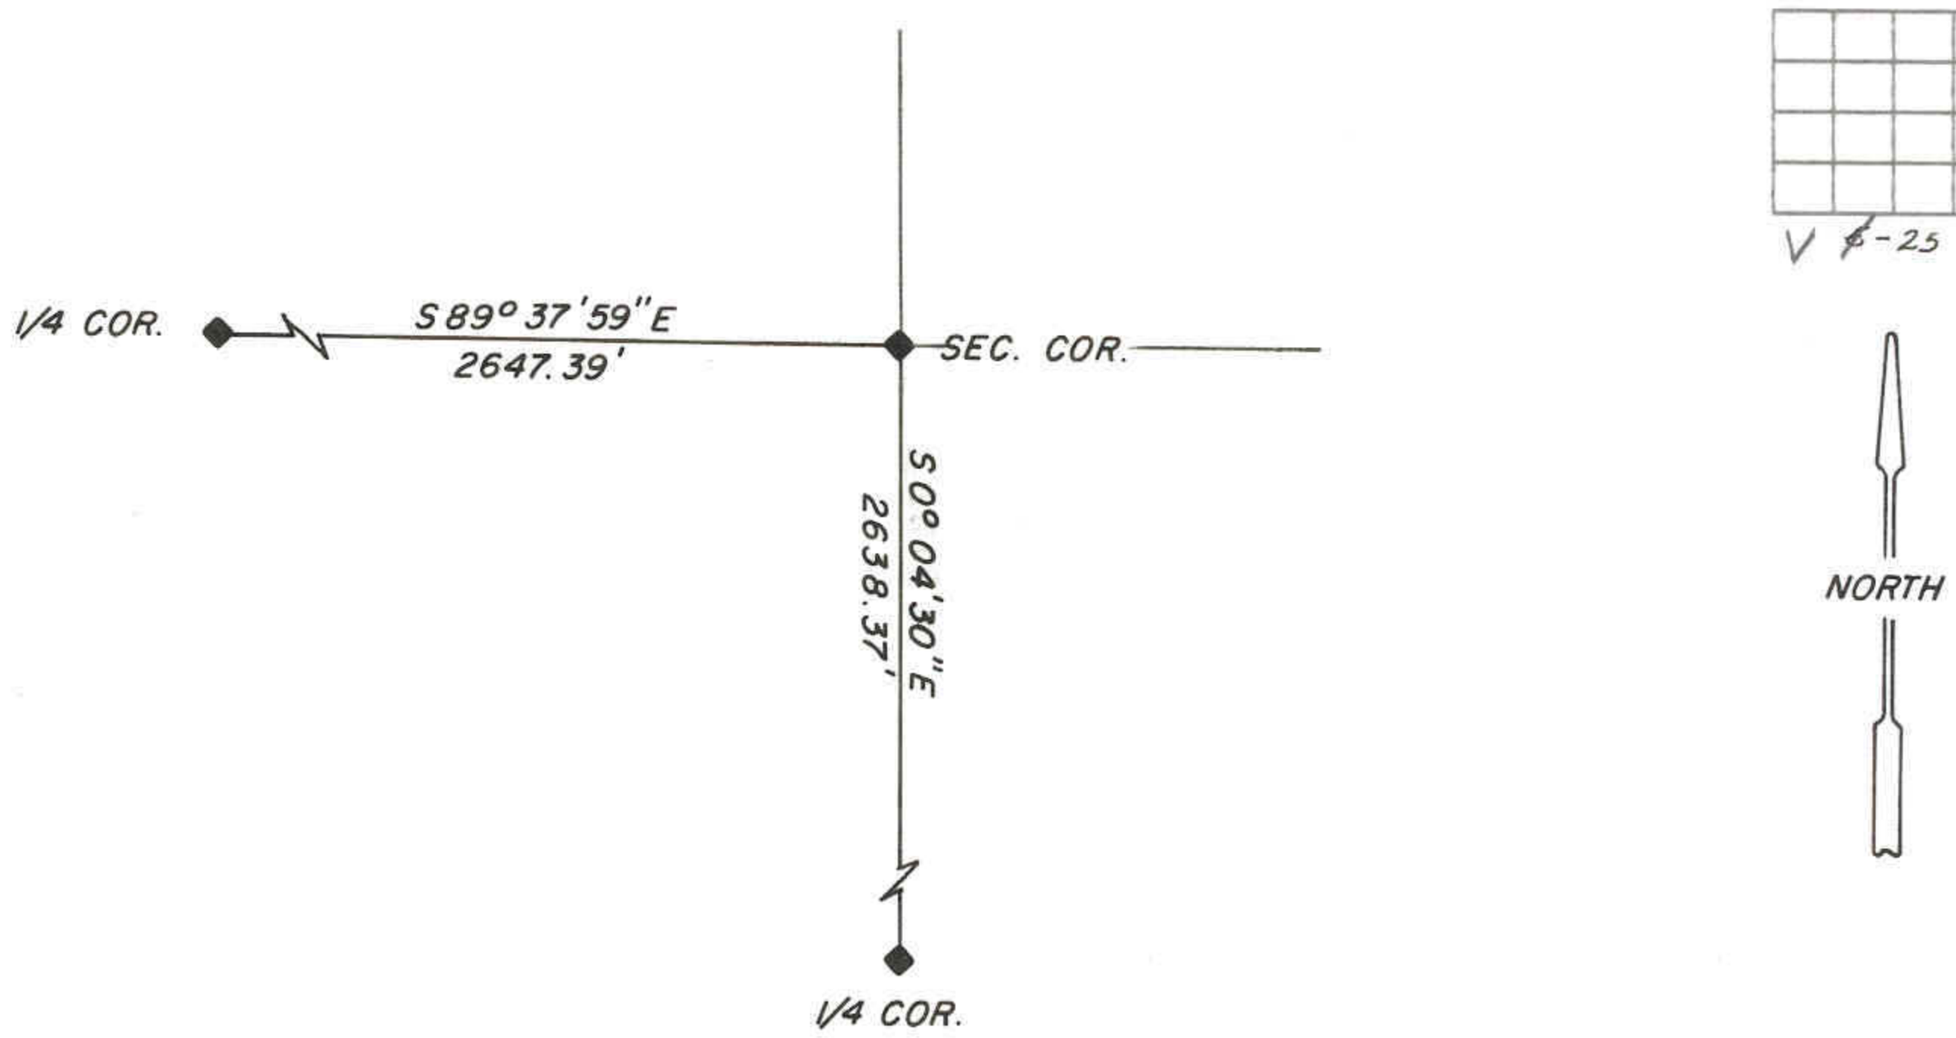

DESCRIPTION OF CORNER EVIDENCE FOUND

Found a 1/2" X 24" rebar with stone alongside at the position of this corner.

DESCRIPTION OF MONUMENT AND ACCESSORIES ESTABLISHED TO PERPETUATE THE ORIGINAL LOCATION OF THE CORNER

Set a 2-1/2" dia. aluminum monument, stamped:
DUCHESNE COUNTY SURVEY
UNLAWFUL TO DISTURB
T3S
S 1 S 6
S 12 S 7
R9W R8W
1993

STATE PLANE COORDINATE DATA

CERTIFICATION

I Jerry D. Allred, Registered Land Surveyor, State of Utah, hereby certify that I have performed or reviewed the work done on the diagrammed corner as reported on this recordation form and approve same.

Date 27 July '93

Jerry D. Allred
Signature of Surveyor

3817
Reg. No.

S 19 Mar 03