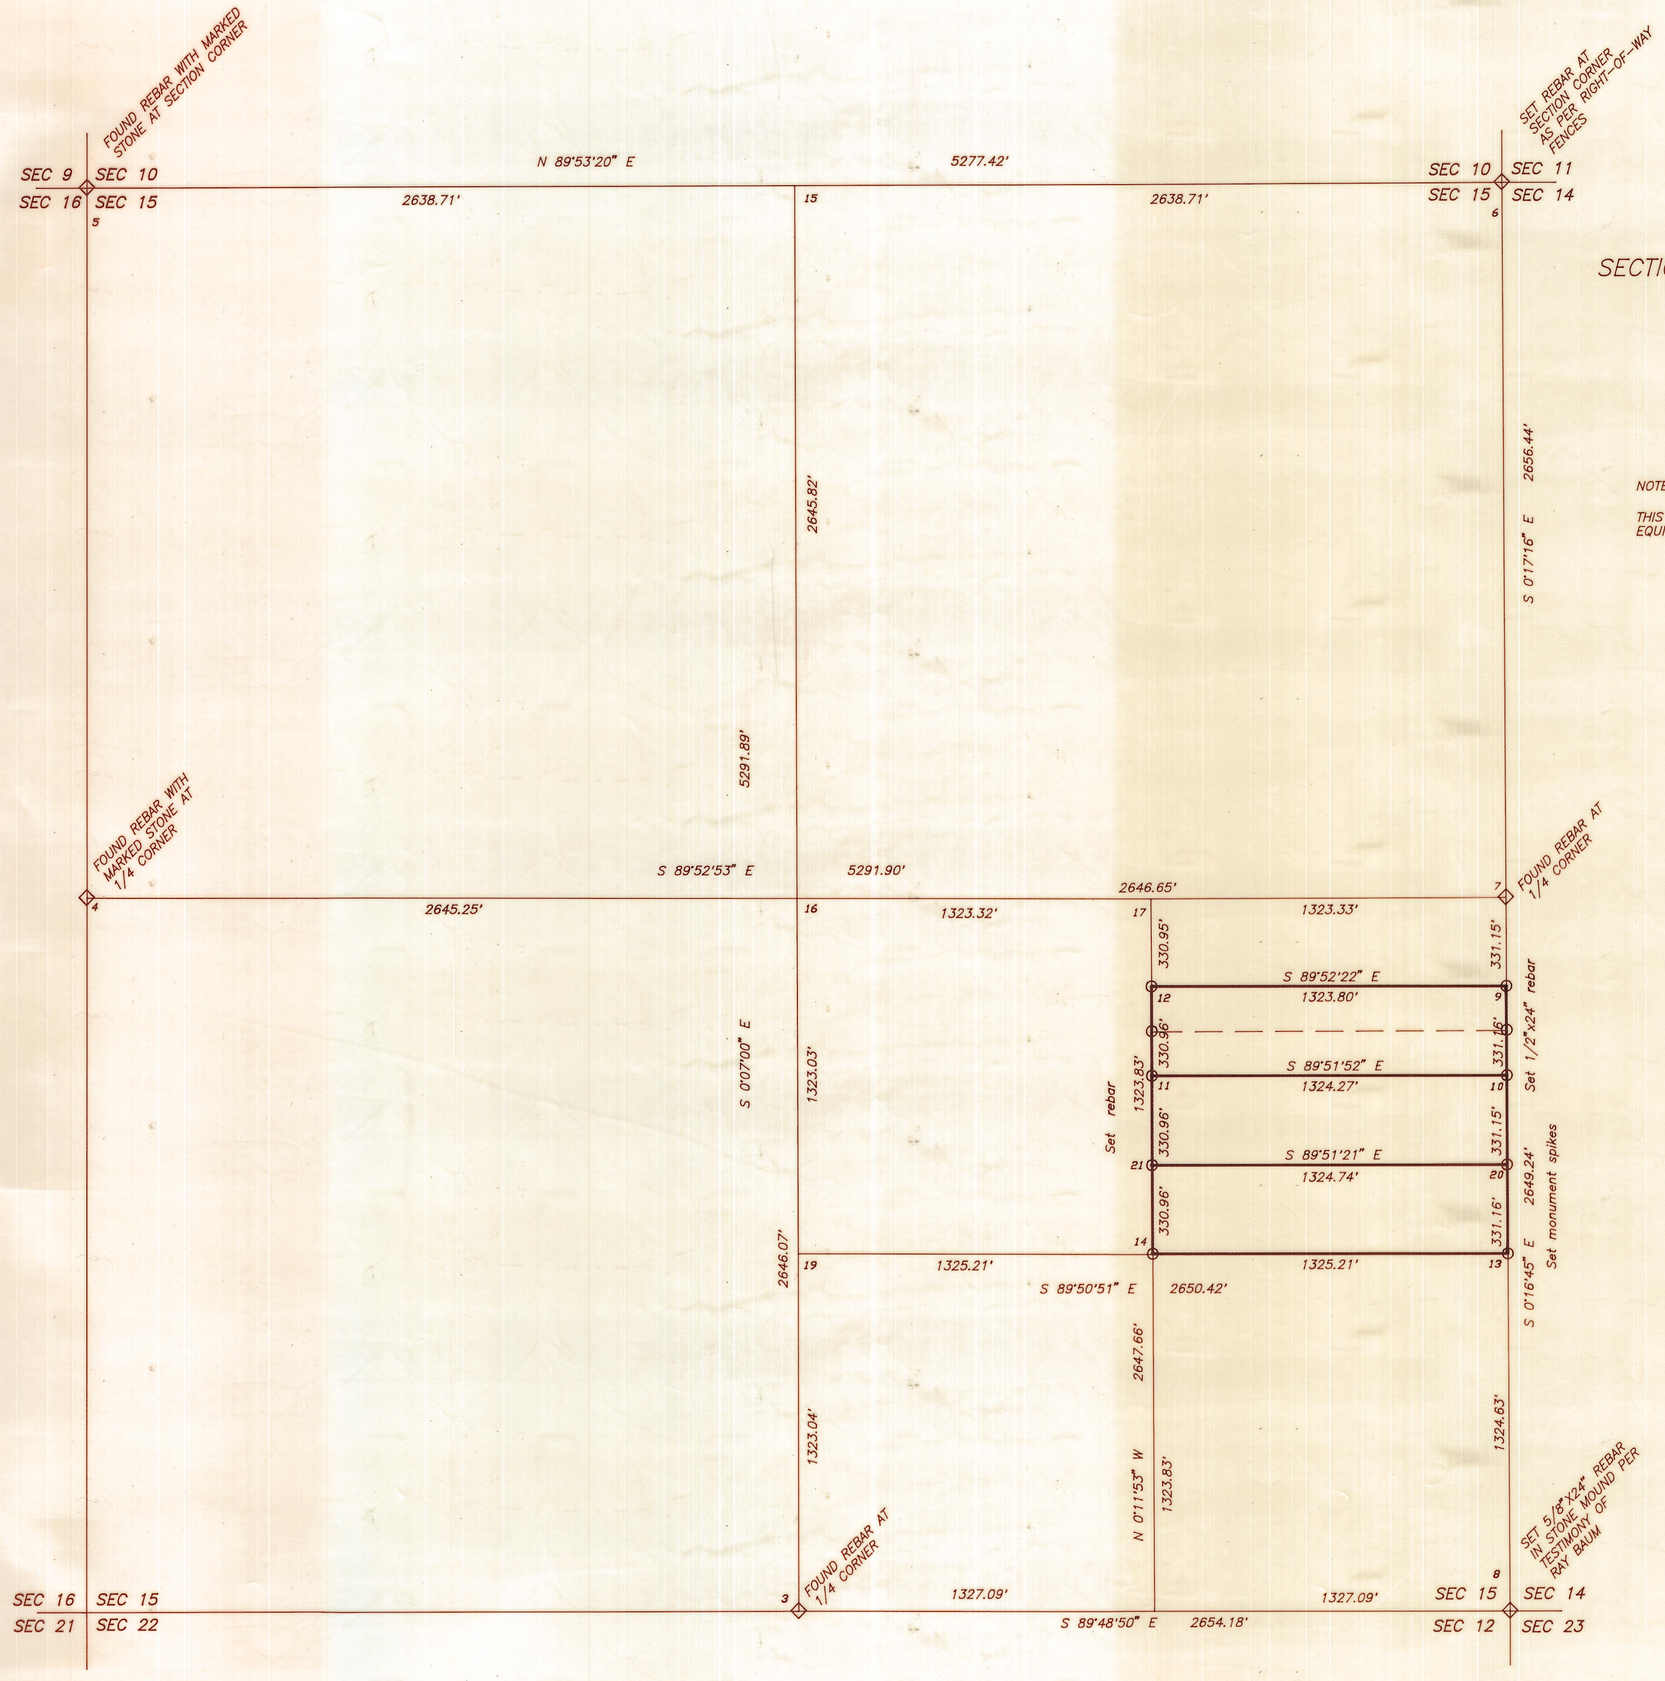

PROPERTY SURVEY FOR

RON HERBERT

SECTION 15, TOWNSHIP 3 SOUTH, RANGE 9 WEST

UINTAH SPECIAL BASE AND MERIDIAN

NOTE:

THIS SURVEY WAS PERFORMED USING GLOBAL POSITIONING SYSTEM (G.P.S.) PROCEDURES AND EQUIPMENT. THE BEARINGS ARE BASED ON WGS 84 DATUM.

NORTH

SCALE: 1"=400'

SURVEYOR'S CERTIFICATE

THIS IS TO CERTIFY THAT I HAVE SURVEYED THE PARCELS SHOWN ON THIS PLAT, AND THAT THE MONUMENTS INDICATED WERE FOUND OR SET DURING SAID SURVEY, AND THAT THIS PLAT ACCURATELY REPRESENTS SAID SURVEY TO THE BEST OF MY KNOWLEDGE.

Jerry D. Allred

JERRY D. ALLRED, LICENSED LAND SURVEYOR, CERTIFICATE NO. 148951

No. 148951 JERRY D. ALLRED STATE OF UTAH

Duch Co. Surveyor File No. 536

JERRY D. ALLRED & ASSOCIATES
SURVEYING CONSULTANTS
121 NORTH CENTER ST.--P.O. BOX 975
DUCHESNE, UTAH 84021
(801) 738-5357

15 SEPT 1997 97-100-052