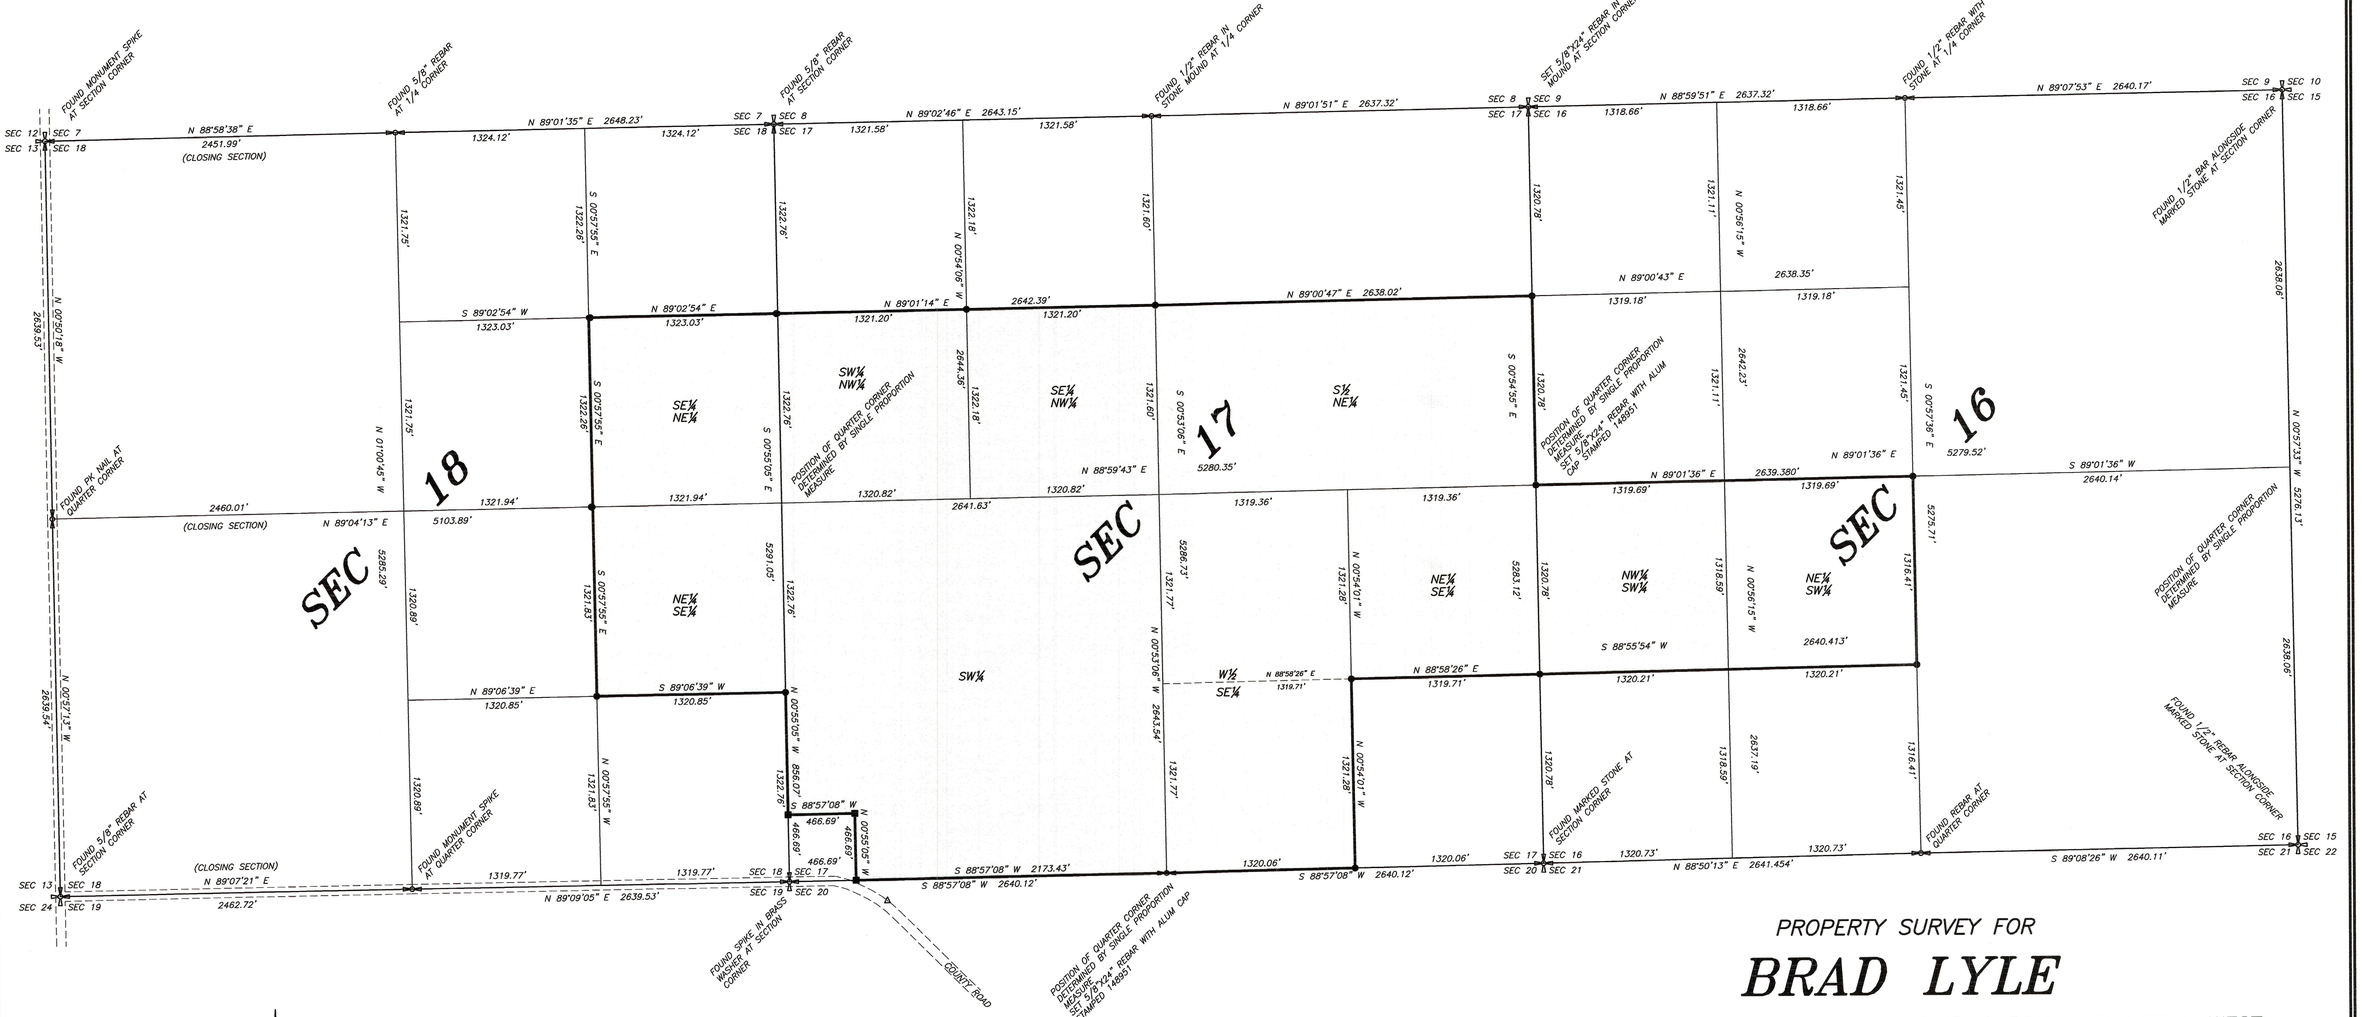

PROPERTY SURVEY FOR

BRAD LYLE

SECTIONS 16, 17, & 18, TOWNSHIP 4 SOUTH, RANGE 1 WEST
UINTAH SPECIAL BASE AND MERIDIAN
DUCHESNE COUNTY, UTAH

LEGEND AND NOTES

- ● SET 5/8"X24" REBAR WITH PLASTIC CAP STAMPED 148951
- ■ FOUND ½" REBAR SET BY PREVIOUS SURVEYOR WITHIN LIMITS

THIS SURVEY WAS PERFORMED USING GLOBAL POSITIONING SYSTEM (G.P.S.) PROCEDURES AND EQUIPMENT.

NARRATIVE

This survey was performed at the request of Brad Lyle for the purpose of determining the locations of the property corners on the parcels as shown on this plat. These sections were originally surveyed by the General Land Office in 1882 using the "3-mile" method. A resurvey was performed by the G.L.O. in 1903 using the standard method in which the exterior section and quarter corners were set. The corners used to control this survey were found or reestablished as indicated on this plat. Lath was set along the boundaries of the parcel to aid in location for fence construction.

SURVEYOR'S CERTIFICATE

This is to certify that I have surveyed the parcels of land shown on this plat, and that the monuments indicated were found or set during said survey, and that this plat accurately represents said survey to the best of my knowledge.

PROFESSIONAL LAND SURVEYOR
No. 148951
JERRY D. ALLRED
STATE OF UTAH

20 Jul 2005

Jerry D. Allred, Professional Land Surveyor,
Certificate No. 148951, (Utah)

COUNTY SURVEYOR FILE NO. 1589

JERRY D. ALLRED AND ASSOCIATES
SURVEYING CONSULTANTS
121 NORTH CENTER ST.--P.O. BOX 975
DUCHESNE, UTAH 84021
(435) 738-5352

29 JUL 2005 05-100-074