KARL LAMB

PROPERTY SURVEY

LOCATED IN
SECTIONS 9, 10, 14, 15, 16, & 17, T4S, R1W, U.S.B.&M.,
DUCHESNE & UINTAH COUNTY, UTAH

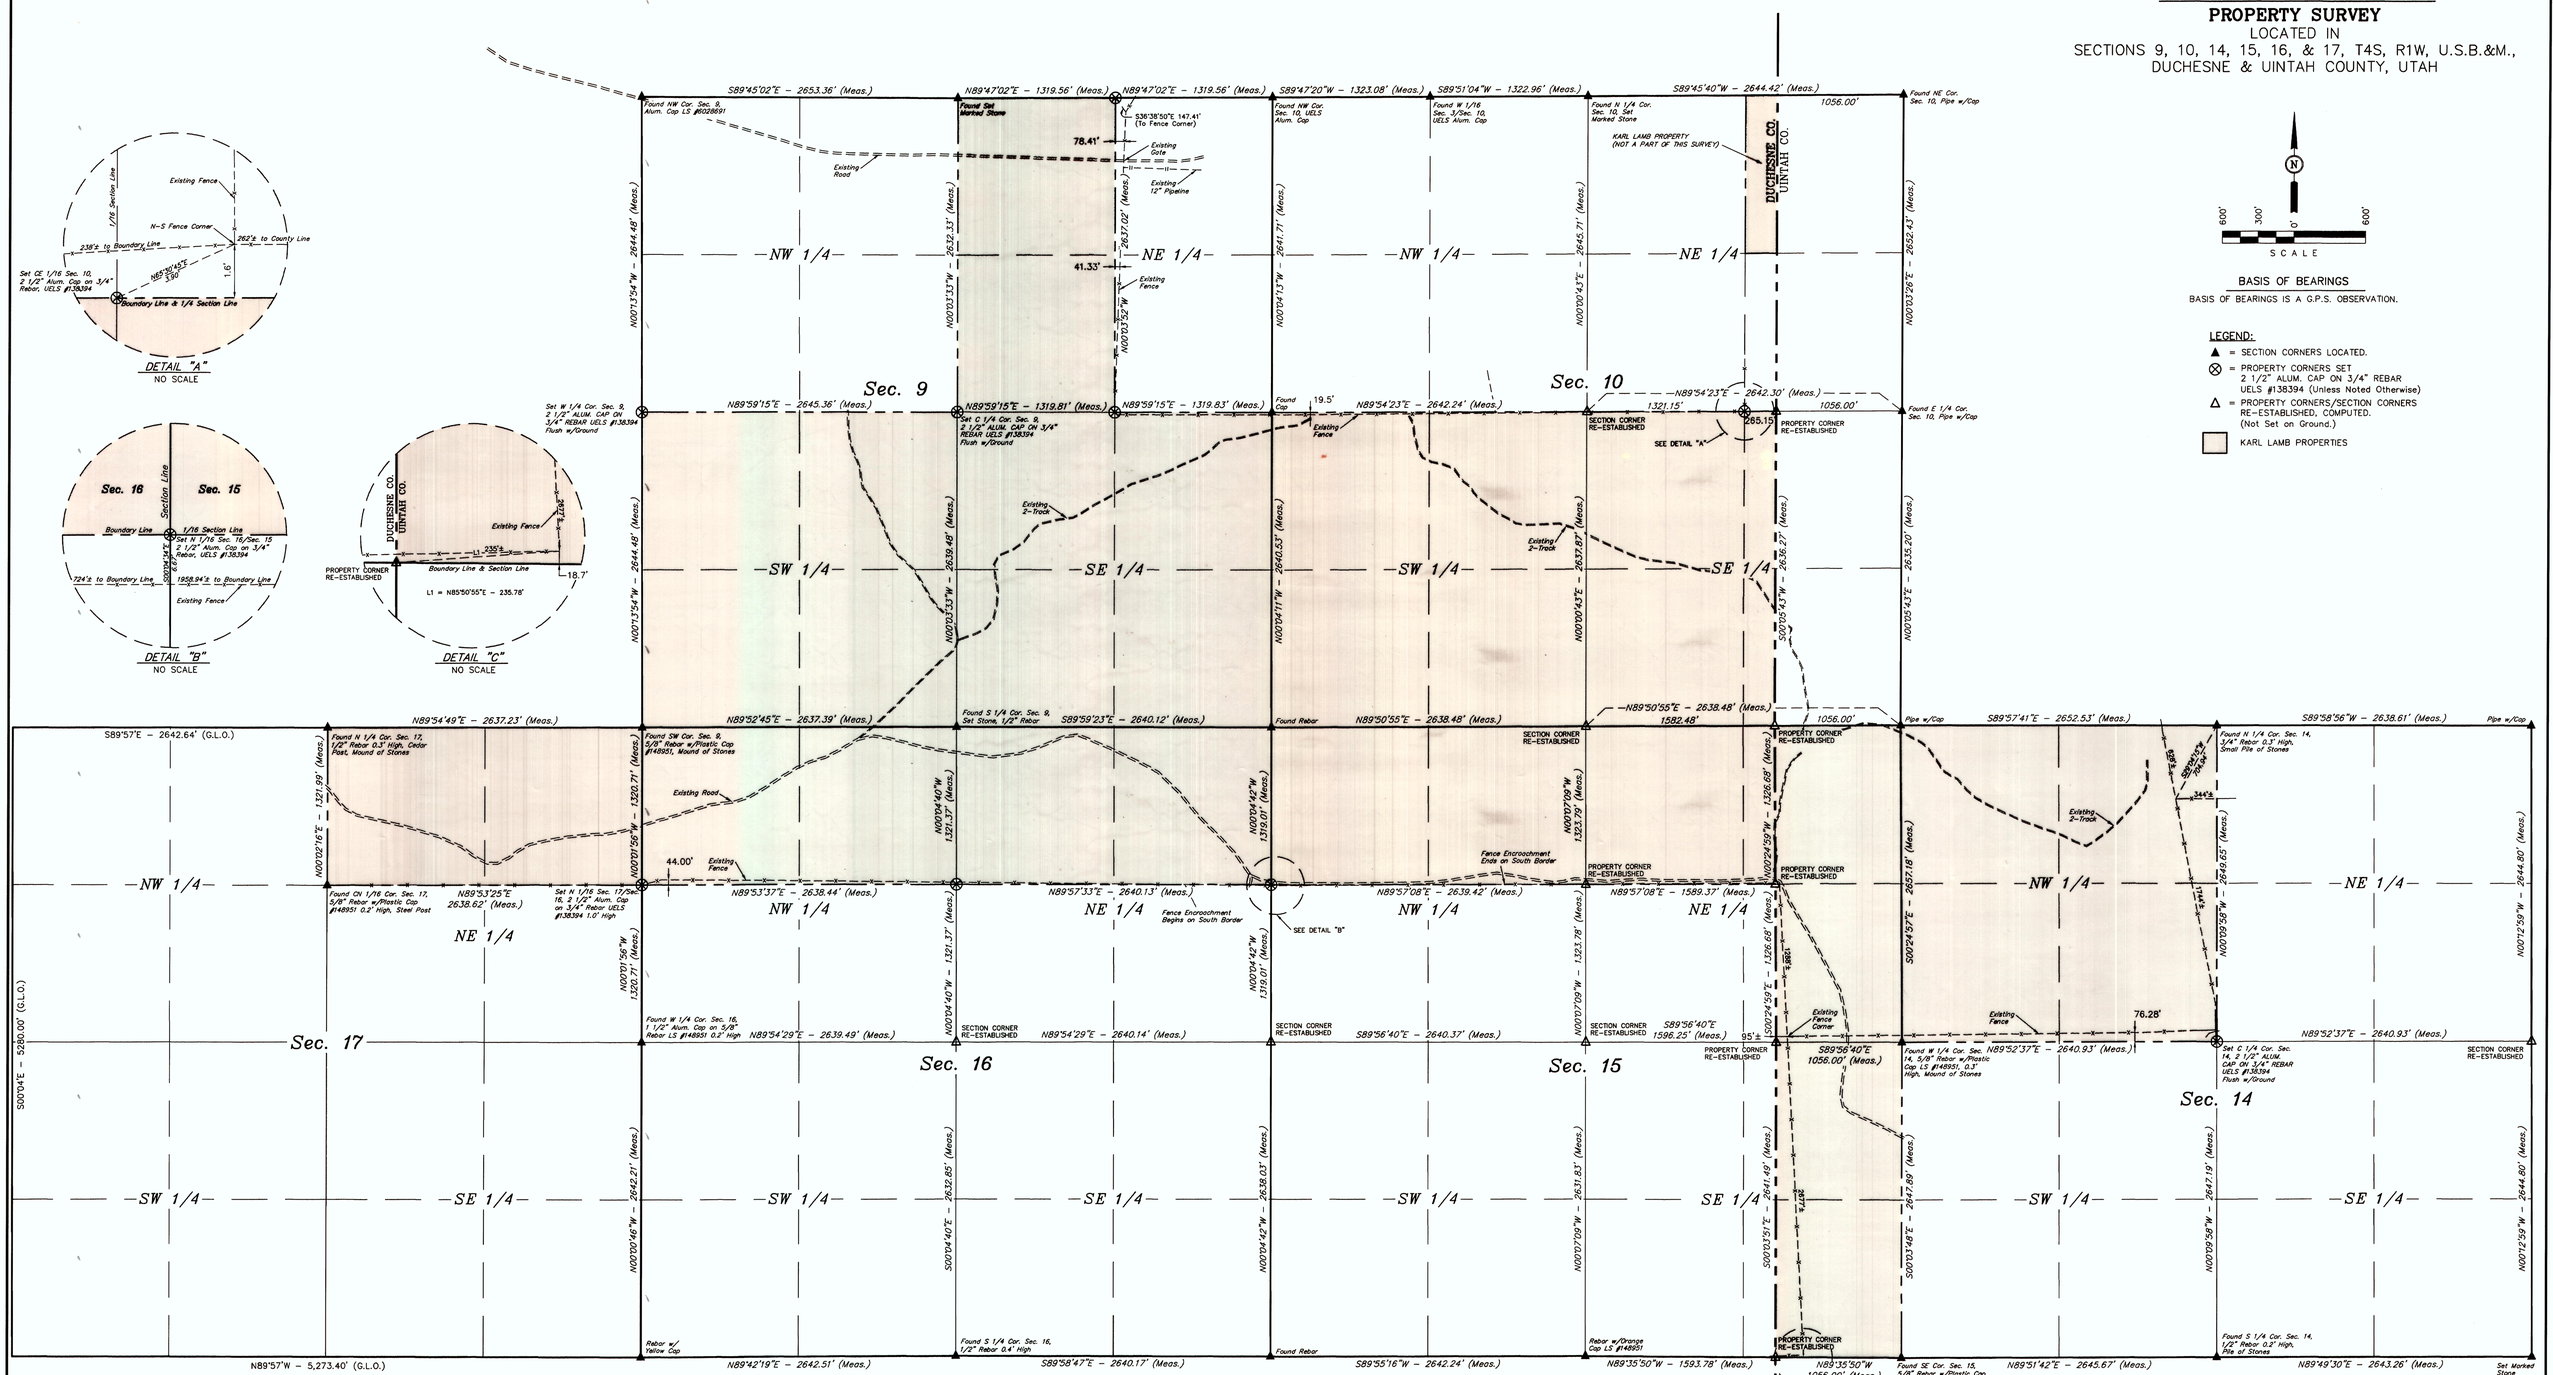

SCALE

BASIS OF BEARINGS

BASIS OF BEARINGS IS A G.P.S. OBSERVATION.

LEGEND:

- ▲ = SECTION CORNERS LOCATED.
- ⊗ = PROPERTY CORNERS SET 2 1/2" ALUM. CAP ON 3/4" REBAR UELS #138394 (Unless Noted Otherwise)
- △ = PROPERTY CORNERS/SECTION CORNERS RE-ESTABLISHED, COMPUTED. (Not Set on Ground.)
- ▭ KARL LAMB PROPERTIES

ORIGINAL DESCRIPTION DUCHESNE CO.

THE S 1/2 OF SECTION 9, T4S, R1W, U.S.B.&M.
THE W 1/2 NE 1/4 OF SECTION 9, T4S, R1W, U.S.B.&M.
THE SW 1/4 OF SECTION 10, T4S, R1W, U.S.B.&M.
THE W 1/2 SE 1/4 OF SECTION 10, T4S, R1W, U.S.B.&M.
THE W 16 RODS E 1/2 SE 1/4 OF SECTION 10, T4S, R1W, U.S.B.&M.
THE W 16 RODS NE 1/4 NE 1/4 OF SECTION 15, T4S, R1W, U.S.B.&M.
THE NW 1/4 NE 1/4 OF SECTION 15, T4S, R1W, U.S.B.&M.
THE N 1/2 NW 1/4 OF SECTION 15, T4S, R1W, U.S.B.&M.
THE N 1/2 N 1/2 OF SECTION 16, T4S, R1W, U.S.B.&M.
THE N 1/2 NE 1/4 OF SECTION 17, T4S, R1W, U.S.B.&M.

ORIGINAL DESCRIPTION UINTAH CO.

THE NW 1/4 OF SECTION 14, T4S, R1W, U.S.B.&M.
THE E 64 RODS OF SECTION 15, T4S, R1W, U.S.B.&M.

REVISED DESCRIPTION UINTAH CO.

NONE NEEDED

REVISED DESCRIPTION DUCHESNE CO.

NONE NEEDED

SURVEYORS NARRATIVE

THE PURPOSE OF THIS SURVEY WAS TO LOCATE THE PROPERTY LINES AND SHOW THE RELATIONSHIP OF THE PROPERTY LINES TO THE EXISTING FENCE LINES. NOTE THAT THE ORIGINAL SURVEY OF THIS TOWNSHIP (T4S, R1W, U.S.B.&M.) WAS COMPLETED IN 1883 BY D.G. MAJOR AS A "THREE MILE METHOD" SURVEY. THE RESURVEY OF THIS TOWNSHIP WAS COMPLETED BY COLLIER & RAYER IN JUNE OF 1904 AS A REGULAR TOWNSHIP SURVEY AND NOT AS A "THREE MILE METHOD" SURVEY. (WE ARE ASSUMING THAT THE 1904 SURVEY DID NOT ADDRESS THE CORNERS THAT MAY HAVE BEEN SET ALONG THE EAST-WEST LINES OF THE "THREE MILE METHOD" SURVEY.) WE HAVE COMPLETED THIS SURVEY BY USING THE MANUAL OF SURVEYING INSTRUCTIONS, 2009 EDITION.

CERTIFICATE

THIS IS TO CERTIFY THAT THE ABOVE WAS PREPARED FROM FIELD NOTES OF ACTUAL SURVEYS MADE BY ME OR UNDER MY SUPERVISION AND THAT THE SAME ARE TRUE AND CORRECT TO THE BEST OF MY KNOWLEDGE AND BELIEF.

REGISTERED LAND SURVEYOR
REGISTRATION NO. 161319
STATE OF UTAH
DATE OF 06-23-11

UINTAH ENGINEERING & LAND SURVEYING 85 SOUTH 200 EAST – VERNAL, UTAH 84078 (435) 789-1017		
SCALE 1" = 600'	DATE SURVEYED: 04-19-11	DATE DRAWN: 06-23-11
PARTY C.R. A.W. S.B.	REFERENCES G.L.O. PLAT	
WEATHER COOL	FILE 23303	

Duchesne County Surveyor's File #2411