DUCHESNE COUNTY SURVEY MONUMENT RECORD

T4S R2W
S 9
1/4
S 16

U.S.B.&M.
1994

SKETCH SHOWING MONUMENTS AND TIES

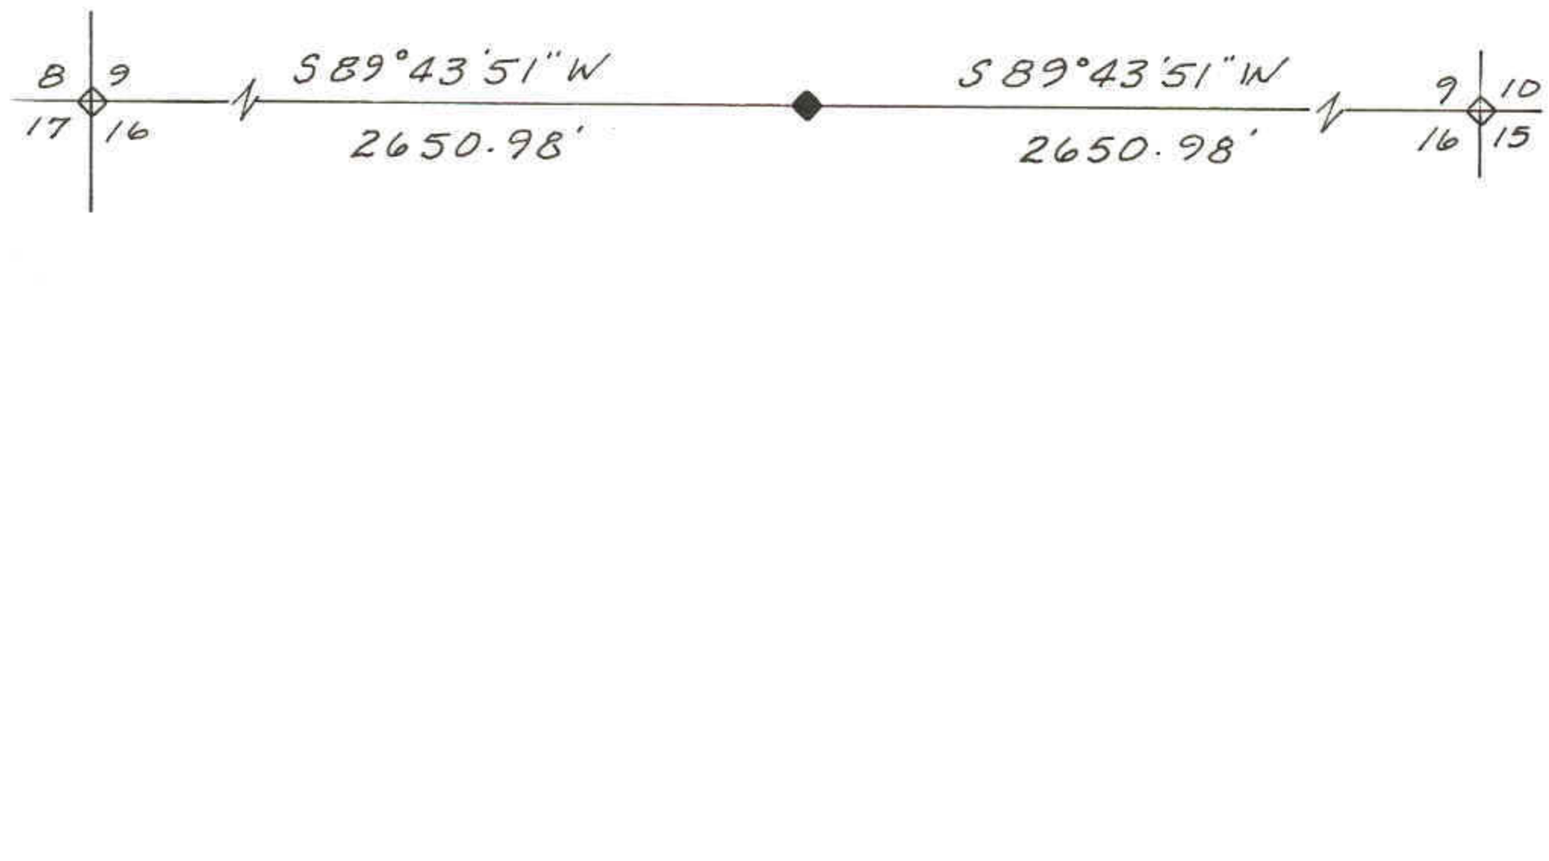

DESCRIPTION OF CORNER EVIDENCE FOUND

This corner was re-established by single proprortionate measure. No evidence of the original corner could be found.

DESCRIPTION OF MONUMENT AND ACCESSORIES ESTABLISHED TO PERPETUATE THE ORIGINAL LOCATION OF THE CORNER

Set 2-1/2" dia. aluminum county monument at the position of the corner, stamped: DUCHESNE COUNTY SURVEY
PENALTY $250 FOR REMOVAL
T4S R2W
S 9
¼
S 16

1994

STATE PLANE COORDINATE DATA

CERTIFICATION

I Jerry D. Allred, Registered Land Surveyor, State of Utah, hereby certify that I have performed or reviewed the work done on the diagrammed corner as reported on this recordation form and approve same.

Date 19 Nov '94

Jerry D. Allred
Signature of Surveyor

148951
Reg. No.

S 17 Mar 03