DUCHESNE COUNTY MONUMENT SURVEY RECORD

T4S R2W

1/4 S 2 / S 11

U.S.B.&M.

V E-19

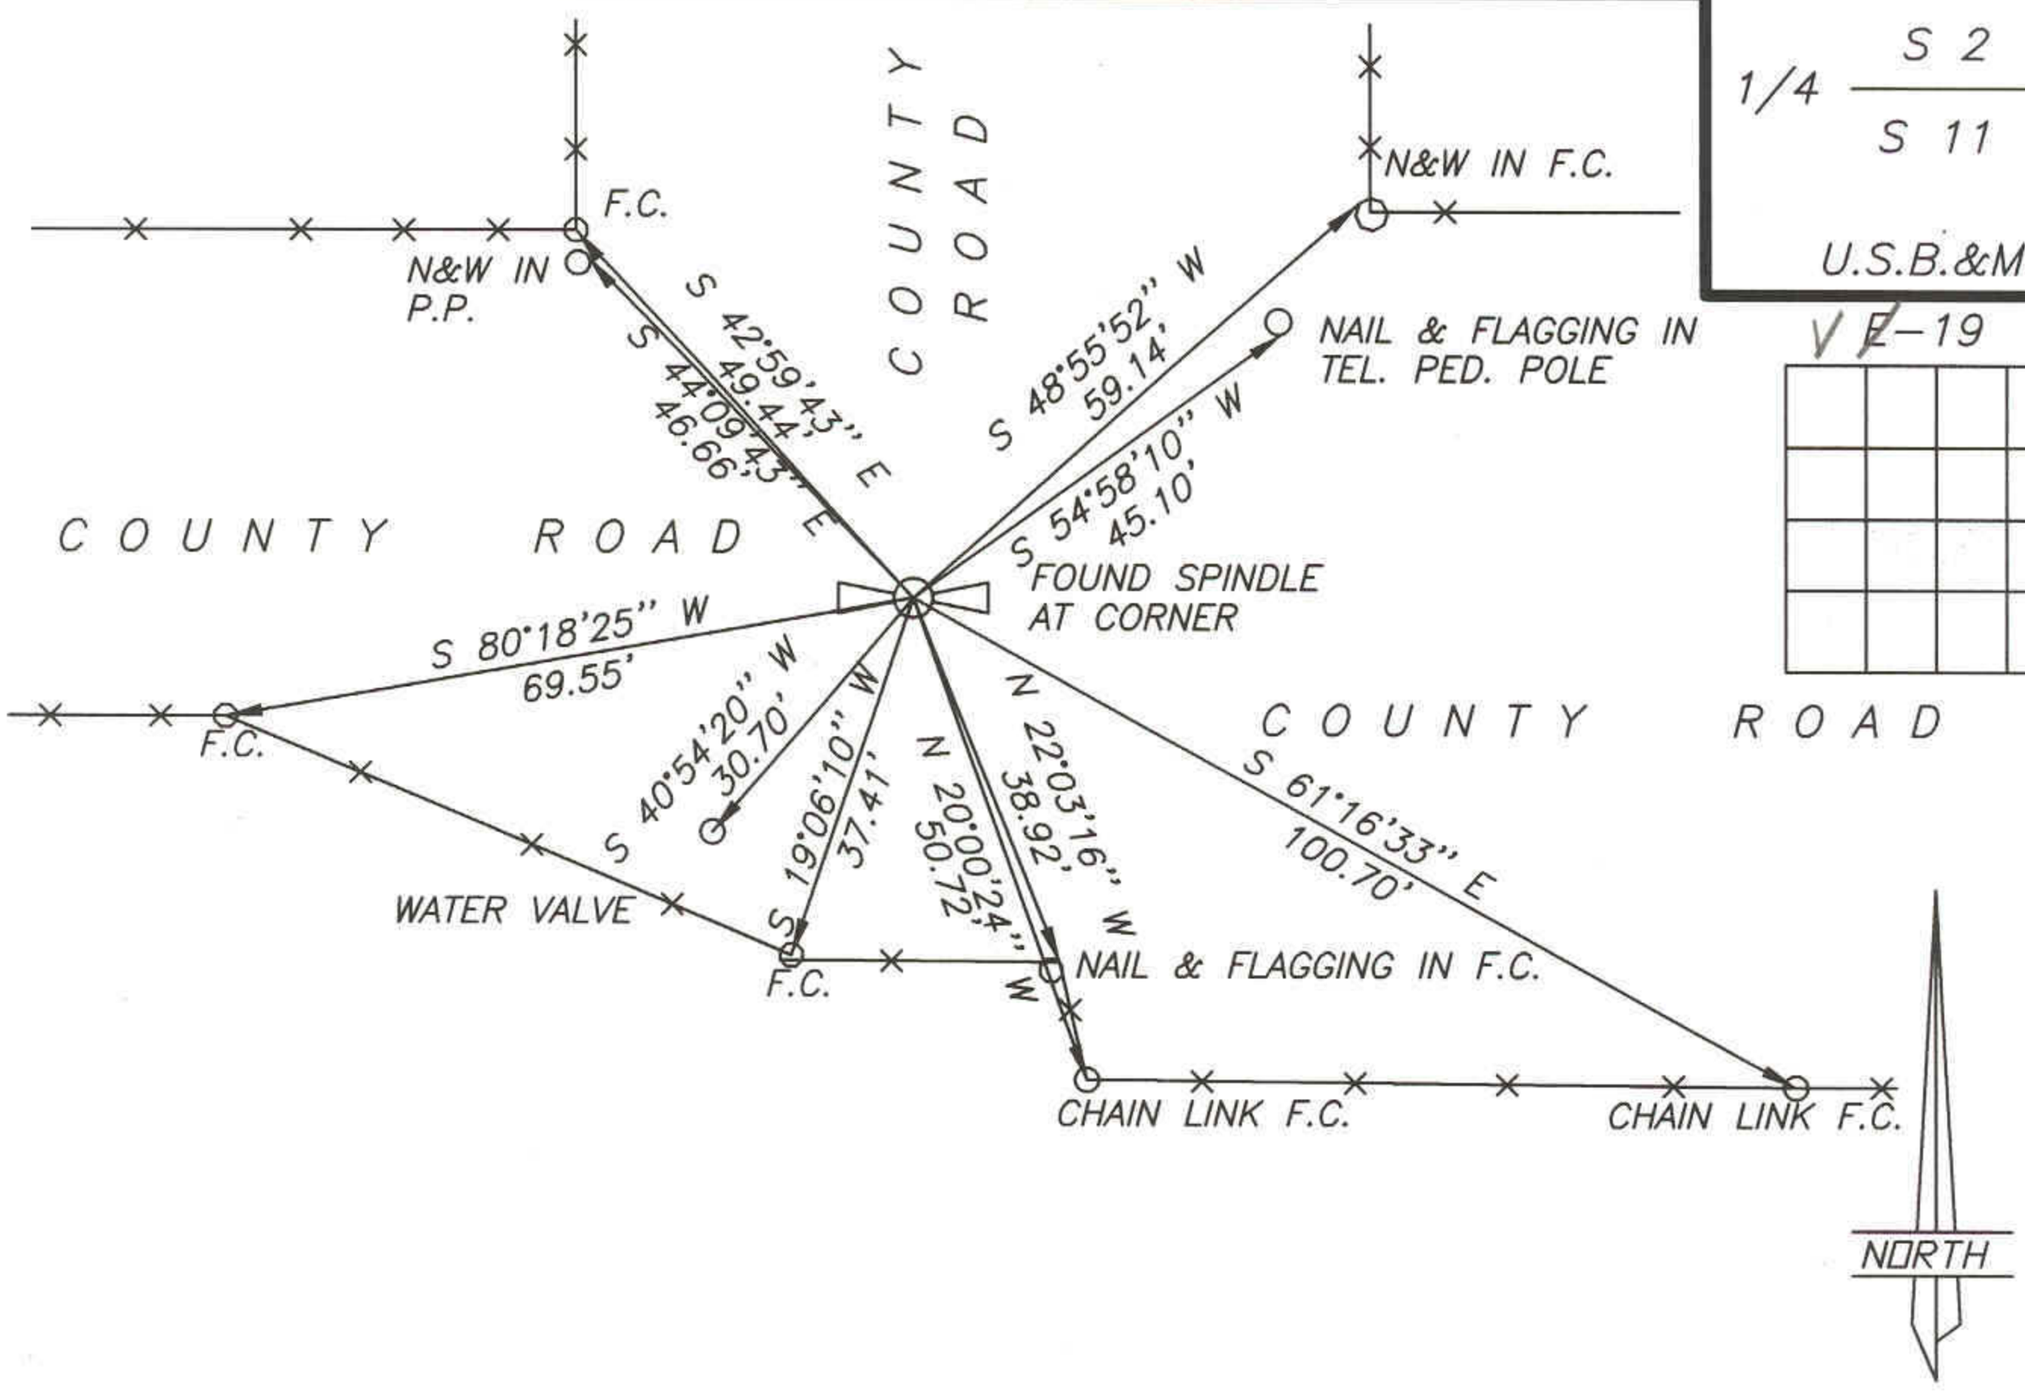

DESCRIPTION OF CORNER EVIDENCE FOUND

Found spindle in county road at position of corner

DESCRIPTION OF MONUMENT AND ACCESSORIES ESTABLISHED TO PERPETUATE THE ORIGINAL LOCATION OF THE CORNER

REFERENCED AS SHOWN

STATE PLANE COORDINATE DATA

CERTIFICATION

I Jerry D. Allred, Licensed Land Surveyor, State of Utah, do hereby certify that I have performed or reviewed the work done on the diagrammed corner as reported on this recordation form and approve same

Date 29 Dec '98

Jerry D. Allred
Signature of Surveyor

148951
License No.

S 17 Mar 03