# BORROW PIT SURVEY
# FOR
# DUCHESNE COUNTY
## SECTION 20, T4S, R2W, U.S.B.&M.

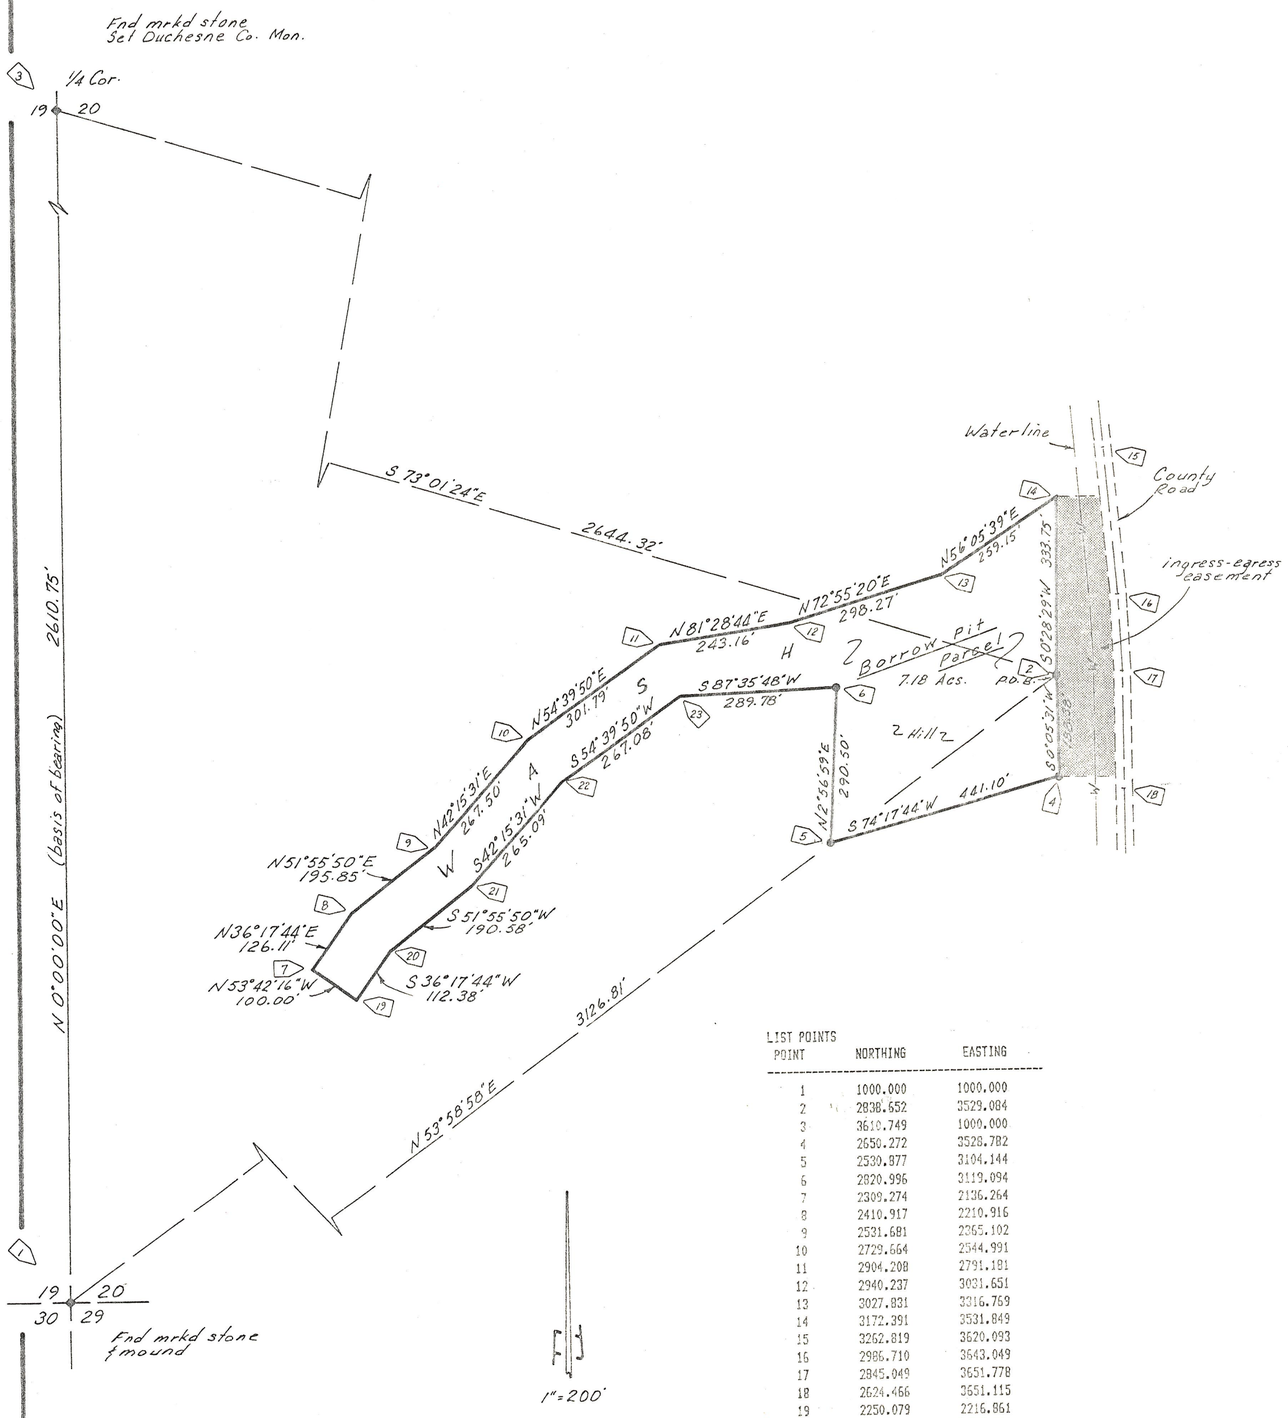


LIST POINTS

| POINT | NORTHING | EASTING |
|---|---|---|
| 1 | 1000.000 | 1000.000 |
| 2 | 2838.652 | 3529.084 |
| 3 | 3610.749 | 1000.000 |
| 4 | 2650.272 | 3528.782 |
| 5 | 2530.877 | 3104.144 |
| 6 | 2820.996 | 3119.094 |
| 7 | 2309.274 | 2136.264 |
| 8 | 2410.917 | 2210.916 |
| 9 | 2531.681 | 2365.102 |
| 10 | 2729.664 | 2544.991 |
| 11 | 2904.208 | 2791.181 |
| 12 | 2940.237 | 3031.651 |
| 13 | 3027.831 | 3316.769 |
| 14 | 3172.391 | 3531.849 |
| 15 | 3262.819 | 3620.093 |
| 16 | 2986.710 | 3643.049 |
| 17 | 2845.049 | 3651.778 |
| 18 | 2624.466 | 3651.115 |
| 19 | 2250.079 | 2216.861 |
| 20 | 2340.657 | 2283.386 |
| 21 | 2458.171 | 2433.424 |
| 22 | 2654.372 | 2611.694 |
| 23 | 2808.844 | 2829.572 |

### OWNER'S DEDICATION

Know all men by these presents that we the undersigned, warrant ownership of the tract of land shown hereon, in Section 20, Township 4 South, Range 2 West of the Uintah Special Base and Meridian, and do hereby dedicate to Duchesne County for a period of 5 years from our signature date the use of the parcels of land shown on this plat as a County borrow pit for the purpose of excavating and removing earth.

| Landowners' Signatures | Date Acknowledged to Notary | Notary Initials |
|---|---|---|
| Clinton L. Moon | 7-9-90 | JW |
| Donnette J. Moon | 7-9-90 | JW |
| | | |
| | | |

### ACKNOWLEDGEMENT

State of Utah
County of Duchesne

On the dates shown by each signature, personally appeared before me the signers of the above dedication who duly acknowledged to me that they did execute same.

My commission expires 1-3-94. Jack Wood
Notary Public

### SURVEYOR'S CERTIFICATE

This is to certify that I have surveyed the parcel shown on this plat and that the monuments indicated were found or set during said survey and that this plat accurately represents said survey to the best of my knowledge.

Jerry D. Allred
Jerry D. Allred, Duchesne County Surveyor
Utah Registration No. 3817

REGISTERED LAND SURVEYOR
No. 3817
JERRY D. ALLRED
STATE OF UTAH

### COUNTY COMMISSION ACCEPTANCE

The dedication of the borrow pit parcel, shown on this plat, accepted by the Board of County Commissioners this 10th day of July 1990.

Attest: Roger K. Marett — County Clerk
Larry S. Ross — Chairman
Clinton Stevens — Commissioner
Commissioner

### DUCHESNE COUNTY RECORDER'S CERTIFICATE

State of Utah
County of Duchesne

This is to certify that this plat was filed for recording in the County Recorder's Office on the 12 day of July 1990 at 3:40 o'clock and is duly recorded. Book A192 page 30-31.

Filing No 276411

Carolyne Madsen
County Recorder

30 Dec '91 Duch Co Sur File # 181


JERRY D. ALLRED & ASSOCIATES
Surveying & Engineering Consultants
121 North Center Street
P.O. Drawer C
DUCHESNE, UTAH 84021
(801) 738-5352


21 Feb '90 87-122-030