OWNERSHIP & RIGHT-OF-WAY MAP

LOCATED IN
SECTIONS 3, 4, 9, 10, & 15, T 4 S, R 2 W, UNITAH
SPECIAL BASE & MERIDIAN
DUCHESNE COUNTY, UTAH

FOR

C.R. 395 (1)

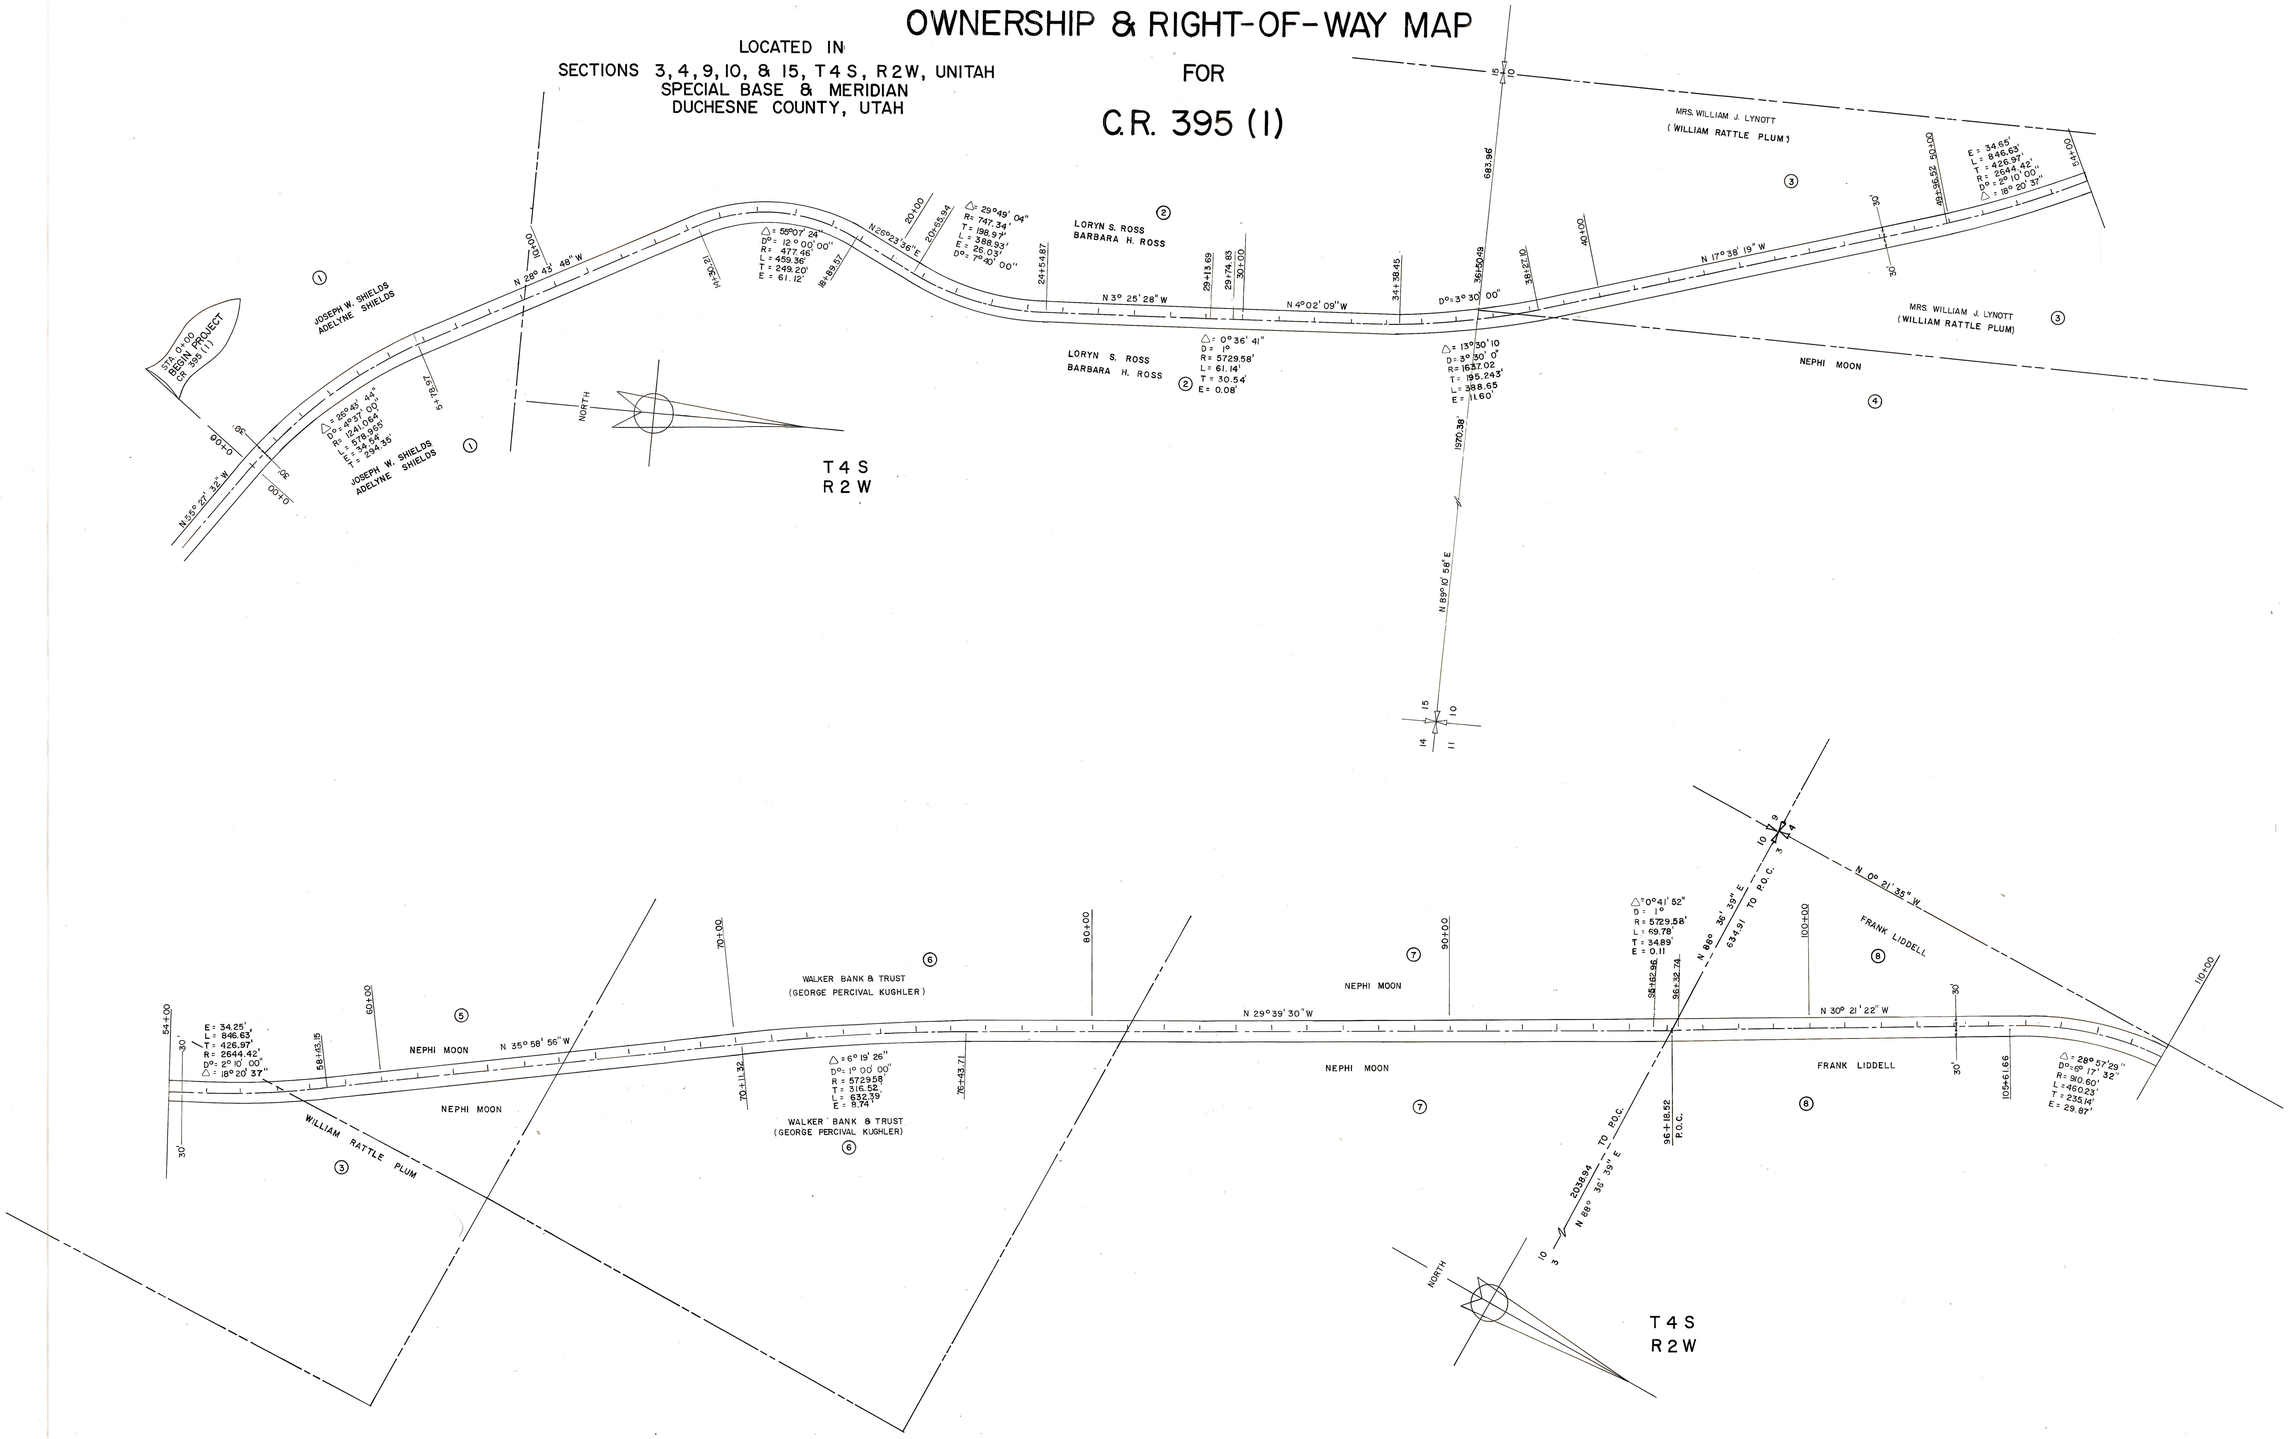

COUNTY SURVEYOR'S FILE # 919

DRAWN GP	REVISIONS
CHECKED	
ENGINEER	
SCALE 1" = 200'	

HORROCKS & ASSOCIATES
CONSULTING ENGINEERS
17 EAST 200 NORTH PROVO — ONE WEST MAIN AMERICAN FORK — 26 WEST 200 NORTH ROOSEVELT

C.R. 395 (1)
OWNERSHIP & RIGHT-OF-WAY MAP

SHEET NO. 1 OF 2
PROJECT NO.
DRAWING NO.