NEWFIELD EXPLORATION COMPANY

PROPOSED PIPELINE
RIGHT-OF-WAY
ON FEE LANDS
(For the 14-35-3-3WH Well Pad)

Located in Lot 3 of
Section 2, T4S, R3W, U.S.B.&M.
Duchesne County, Utah

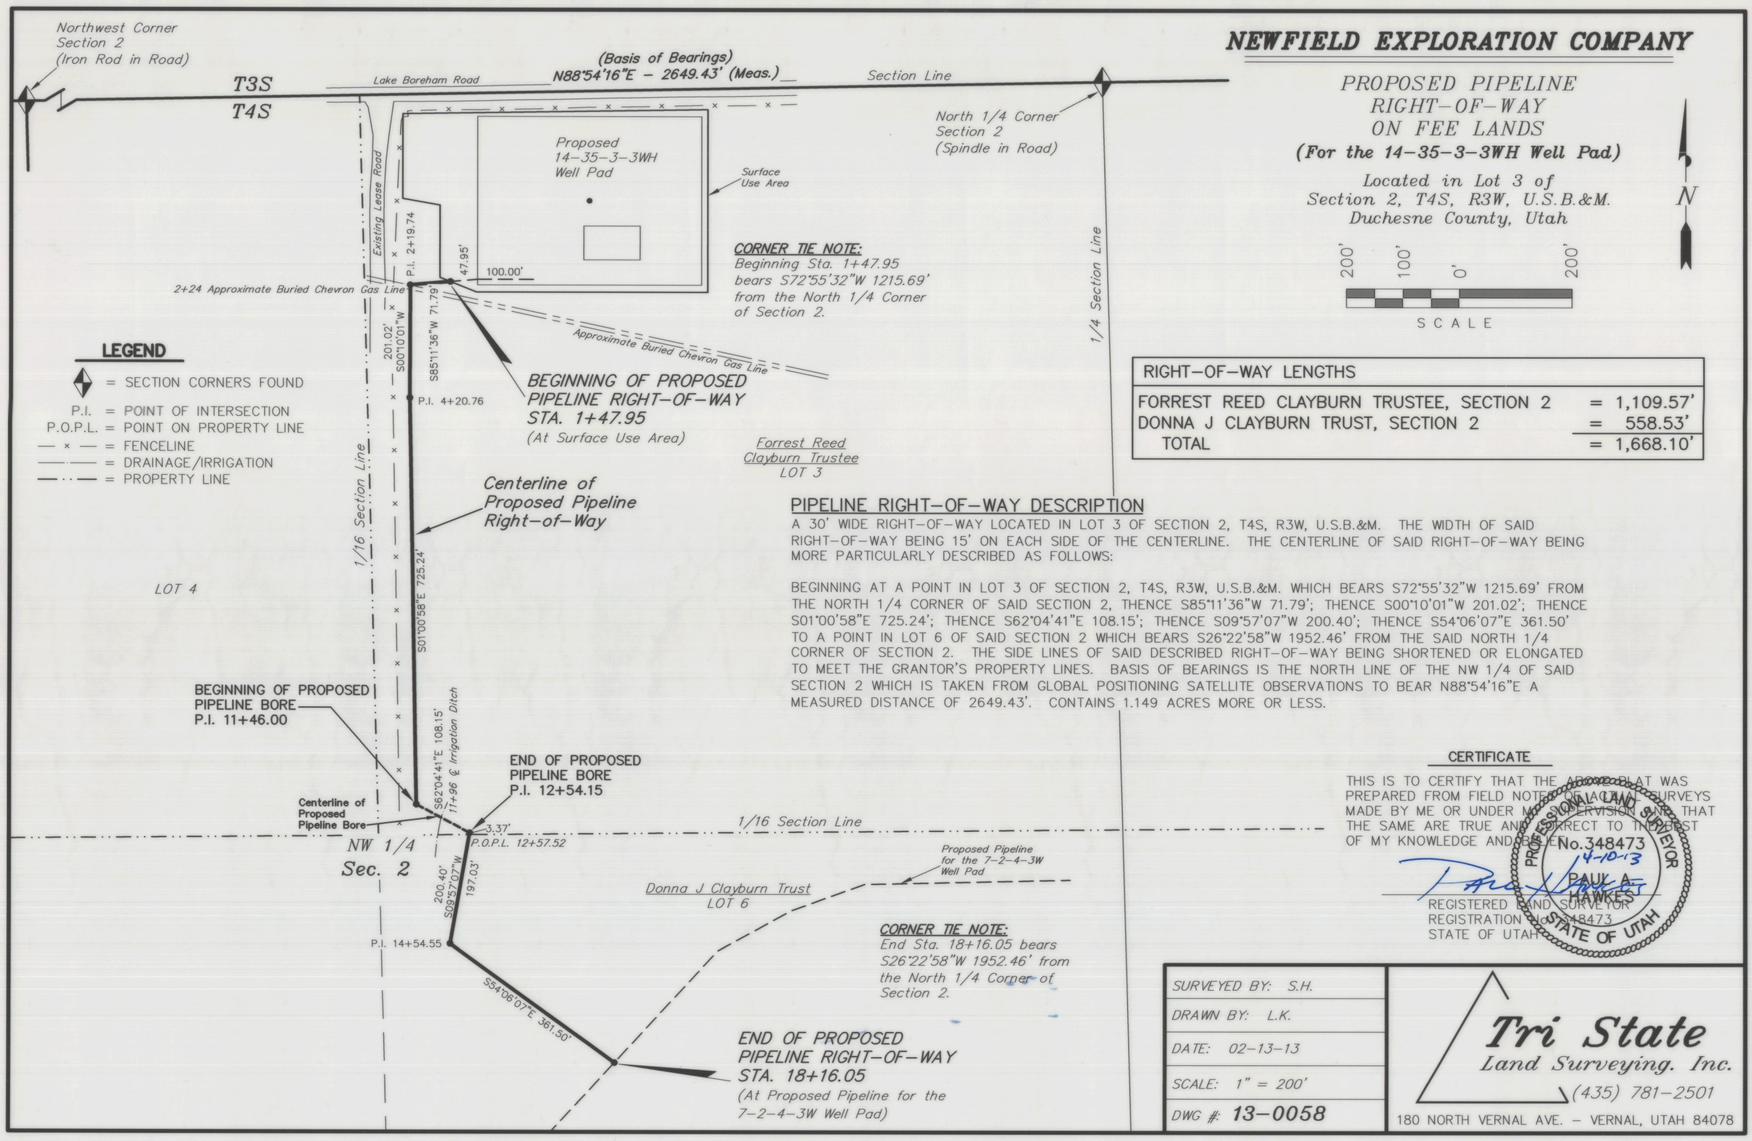

RIGHT-OF-WAY LENGTHS	
FORREST REED CLAYBURN TRUSTEE, SECTION 2	= 1,109.57'
DONNA J CLAYBURN TRUST, SECTION 2	= 558.53'
TOTAL	= 1,668.10'

PIPELINE RIGHT-OF-WAY DESCRIPTION

A 30' WIDE RIGHT-OF-WAY LOCATED IN LOT 3 OF SECTION 2, T4S, R3W, U.S.B.&M. THE WIDTH OF SAID RIGHT-OF-WAY BEING 15' ON EACH SIDE OF THE CENTERLINE. THE CENTERLINE OF SAID RIGHT-OF-WAY BEING MORE PARTICULARLY DESCRIBED AS FOLLOWS:

BEGINNING AT A POINT IN LOT 3 OF SECTION 2, T4S, R3W, U.S.B.&M. WHICH BEARS S72°55'32"W 1215.69' FROM THE NORTH 1/4 CORNER OF SAID SECTION 2, THENCE S85°11'36"W 71.79'; THENCE S00°10'01"W 201.02'; THENCE S01°00'58"E 725.24'; THENCE S62°04'41"E 108.15'; THENCE S09°57'07"W 200.40'; THENCE S54°06'07"E 361.50' TO A POINT IN LOT 6 OF SAID SECTION 2 WHICH BEARS S26°22'58"W 1952.46' FROM THE SAID NORTH 1/4 CORNER OF SECTION 2. THE SIDE LINES OF SAID DESCRIBED RIGHT-OF-WAY BEING SHORTENED OR ELONGATED TO MEET THE GRANTOR'S PROPERTY LINES. BASIS OF BEARINGS IS THE NORTH LINE OF THE NW 1/4 OF SAID SECTION 2 WHICH IS TAKEN FROM GLOBAL POSITIONING SATELLITE OBSERVATIONS TO BEAR N88°54'16"E A MEASURED DISTANCE OF 2649.43'. CONTAINS 1.149 ACRES MORE OR LESS.

CERTIFICATE

THIS IS TO CERTIFY THAT THE ABOVE PLAT WAS PREPARED FROM FIELD NOTES OF ACTUAL SURVEYS MADE BY ME OR UNDER MY SUPERVISION AND THAT THE SAME ARE TRUE AND CORRECT TO THE BEST OF MY KNOWLEDGE AND BELIEF.

PROFESSIONAL LAND SURVEYOR No. 348473 STATE OF UTAH

4-10-13

PAUL A. HAWKES
REGISTERED LAND SURVEYOR
REGISTRATION NO. 348473
STATE OF UTAH

SURVEYED BY: S.H.	**Tri State** Land Surveying. Inc.
DRAWN BY: L.K.	(435) 781-2501
DATE: 02-13-13	180 NORTH VERNAL AVE. - VERNAL, UTAH 84078
SCALE: 1" = 200'	
DWG #: 13-0058	

FILE: \\LEWIS\drawings\NEWFIELD 2013\14-35-3-3WH V1 (02-27-13)\dwg\PIPELINE.dwg

NEWFIELD EXPLORATION COMPANY

PROPOSED ROAD RIGHT-OF-WAY
& SURFACE USE AREA
ON FEE LANDS
(For the 14-35-3-3WH Well Pad)

Located in Lot 3 of
Section 2, T4S, R3W, U.S.B.&M.
Duchesne County, Utah

ROAD RIGHT-OF-WAY DESCRIPTION

A 30' WIDE RIGHT-OF-WAY LOCATED IN LOT 3 OF SECTION 2, T4S, R3W, U.S.B.&M. THE WIDTH OF SAID RIGHT-OF-WAY BEING 15' ON EACH SIDE OF THE CENTERLINE. THE CENTERLINE OF SAID RIGHT-OF-WAY BEING MORE PARTICULARLY DESCRIBED AS FOLLOWS:

BEGINNING AT A POINT IN LOT 3 OF SECTION 2, T4S, R3W, U.S.B.&M. WHICH BEARS S81°57'42"W 1304.59' FROM THE NORTH 1/4 CORNER OF SAID SECTION 2, THENCE S80°15'52"E 45.17' TO A POINT IN SAID LOT 3 OF SECTION 2 WHICH BEARS S81°20'08"W 1261.65' FROM THE SAID NORTH 1/4 CORNER OF SECTION 2. THE SIDE LINES OF SAID DESCRIBED RIGHT-OF-WAY BEING SHORTENED OR ELONGATED TO MEET THE GRANTOR'S PROPERTY LINES. BASIS OF BEARINGS IS THE NORTH LINE OF THE NW 1/4 OF SAID SECTION 2 WHICH IS TAKEN FROM GLOBAL POSITIONING SATELLITE OBSERVATIONS TO BEAR N88°54'16"E A MEASURED DISTANCE OF 2649.43'. CONTAINS 0.031 ACRES MORE OR LESS.

SURFACE USE AREA DESCRIPTION

BEGINNING AT A POINT IN LOT 3 OF SECTION 2, T4S, R3W, U.S.B.&M. WHICH BEARS S85°55'02"W 704.94' FROM THE NORTH 1/4 CORNER OF SAID SECTION 2, THENCE S00°00'00"W 325.20'; THENCE N90°00'00"W 413.12'; THENCE N68°04'49"W 69.42'; THENCE N00°00'00"E 128.71'; THENCE N80°15'52"W 67.55'; THENCE N00°00'00"E 151.23'; THENCE N89°09'55"E 544.16' TO THE POINT OF BEGINNING. BASIS OF BEARINGS IS THE NORTH LINE OF THE NW 1/4 OF SAID SECTION 2 WHICH IS TAKEN FROM GLOBAL POSITIONING SATELLITE OBSERVATIONS TO BEAR N88°54'16"E A MEASURED DISTANCE OF 2649.43'. CONTAINS 3.748 ACRES MORE OR LESS.

TOTAL RIGHT-OF-WAY LENGTH ON FORREST REED CLAYBURN TRUSTEE = 45.17'

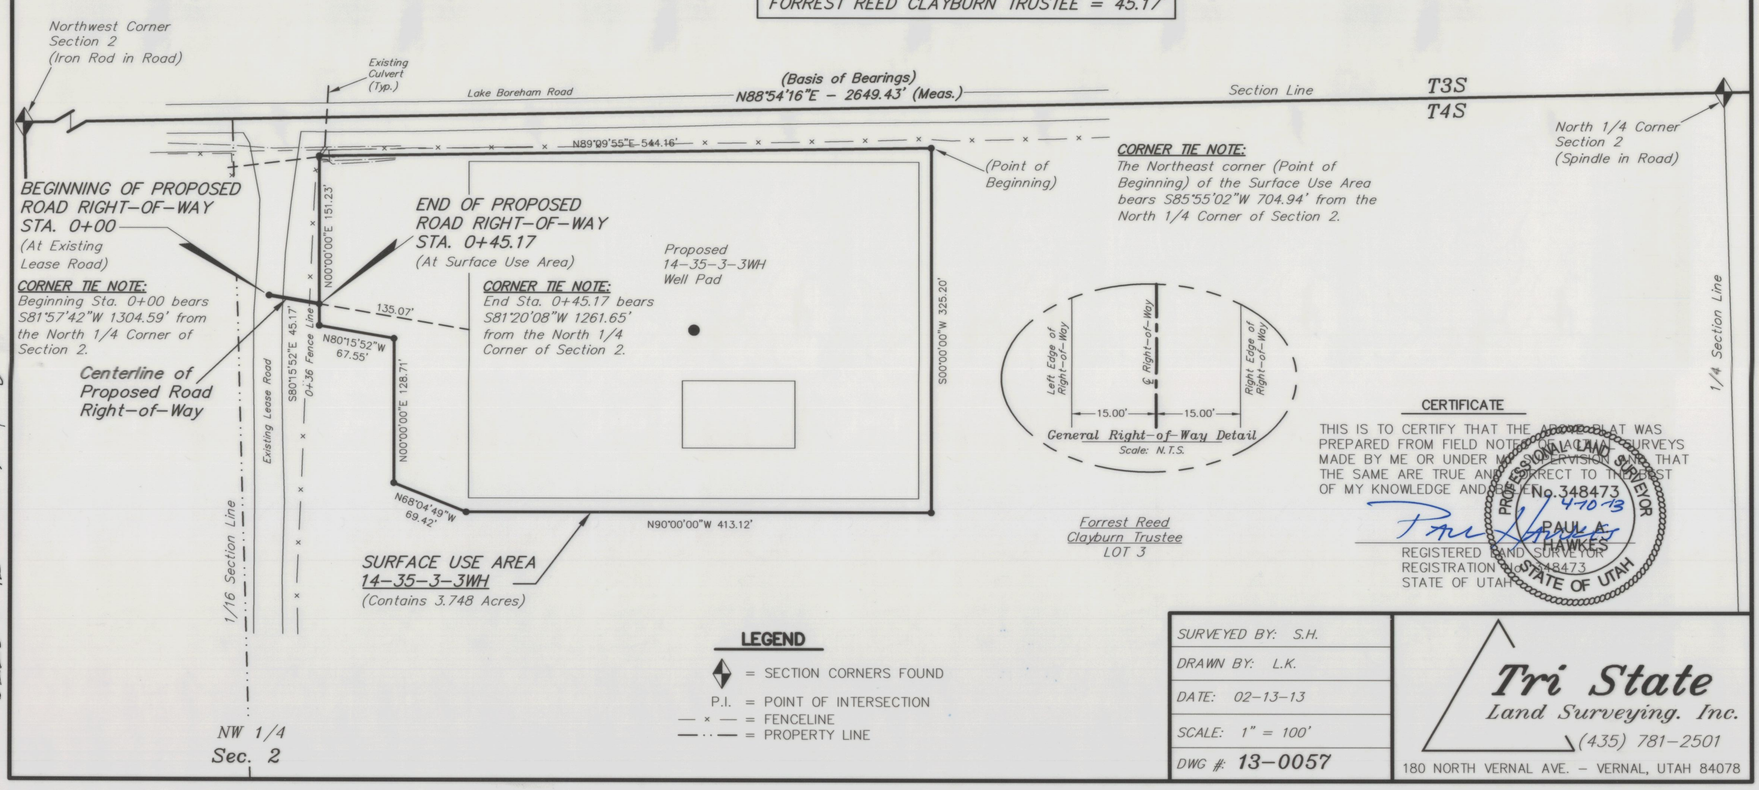

CERTIFICATE

THIS IS TO CERTIFY THAT THE ABOVE PLAT WAS PREPARED FROM FIELD NOTES OF ACTUAL SURVEYS MADE BY ME OR UNDER MY SUPERVISION AND THAT THE SAME ARE TRUE AND CORRECT TO THE BEST OF MY KNOWLEDGE AND BELIEF.

PROFESSIONAL LAND SURVEYOR No. 348473 STATE OF UTAH

4-10-13

PAUL A. HAWKES
REGISTERED LAND SURVEYOR
REGISTRATION NO. 348473
STATE OF UTAH

SURVEYED BY: S.H.	**Tri State** Land Surveying. Inc.
DRAWN BY: L.K.	(435) 781-2501
DATE: 02-13-13	180 NORTH VERNAL AVE. - VERNAL, UTAH 84078
SCALE: 1" = 100'	
DWG #: 13-0057	

FILE: \\LEWIS\drawings\NEWFIELD 2013\14-35-3-3WH V1 (02-27-13)\dwg\PIPELINE.dwg

County Surveyor File # 2759