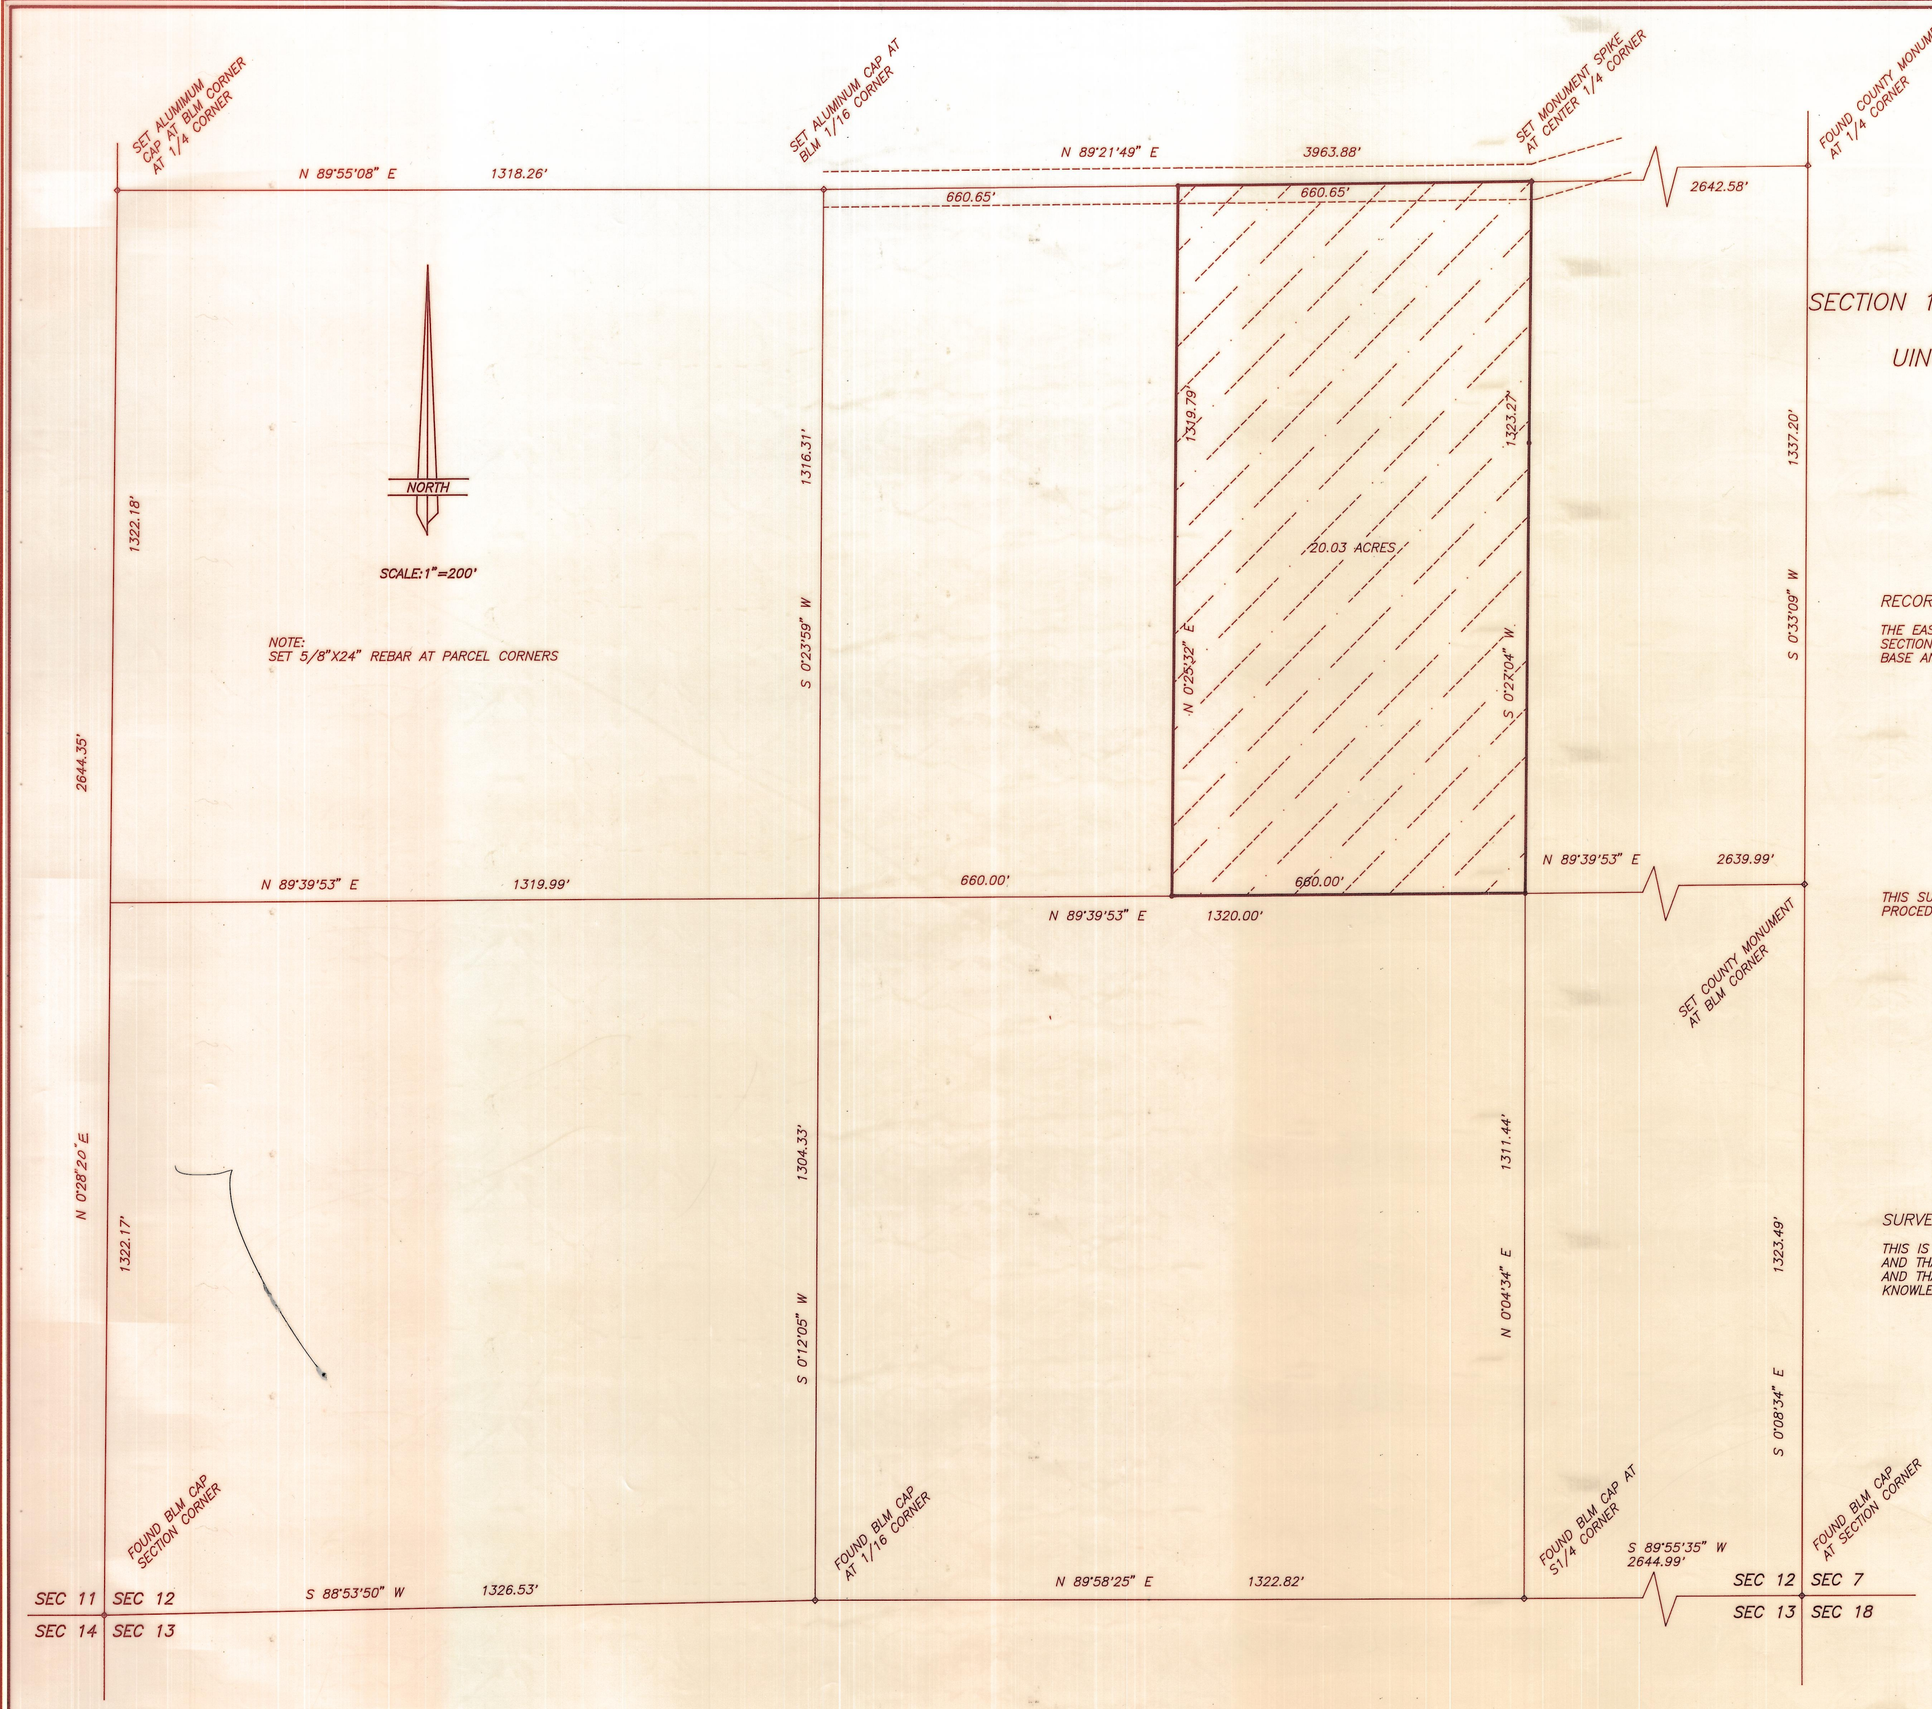

PROPERTY SURVEY FOR

JERRY REAGAN

SECTION 12, TOWNSHIP 4 SOUTH, RANGE 3 WEST

UINTAH SPECIAL BASE AND MERIDIAN

RECORD DESCRIPTION OF THE PARCEL

THE EAST HALF OF THE NORTHEAST QUARTER OF THE SOUTHWEST QUARTER SECTION 12, TOWNSHIP 4 SOUTH, RANGE 3 WEST OF THE UINTAH SPECIAL BASE AND MERIDIAN, CONTAINING 20.03 ACRES;

THIS SURVEY WAS PERFORMED USING GLOBAL POSITIONING SYSTEM (GPS) PROCEDURES AND EQUIPMENT AND NORTH IS BASED ON WGS84 DATUM.

SURVEYOR'S CERTIFICATE

THIS IS TO CERTIFY THAT I HAVE SURVEYED THE PARCEL SHOWN ON THIS PLAT, AND THAT THE MONUMENTS INDICATED WERE FOUND OR SET DURING SAID SURVEY, AND THAT THIS PLAT ACCURATELY REPRESENTS SAID SURVEY TO THE BEST OF MY KNOWLEDGE.

Jerry D. Allred

JERRY D. ALLRED, LICENSED LAND SURVEYOR, CERTIFICATE NO. 148951

LICENSED LAND SURVEYOR No. 148951 JERRY D. ALLRED STATE OF UTAH

Duch Co. Surveyor File No. 549

JERRY D. ALLRED & ASSOCIATES
SURVEYING AND ENGINEERING CONSULTANTS
121 NORTH CENTER ST.--P.O. BOX 975
DUCHESNE, UTAH 84021
(801) 738-5357

5 MAY 1997 97-100-014