58

PROPERTY SURVEY
FOR
LAMONT MOON

SEC 6 T4S, R4W
U.S.B.&M.

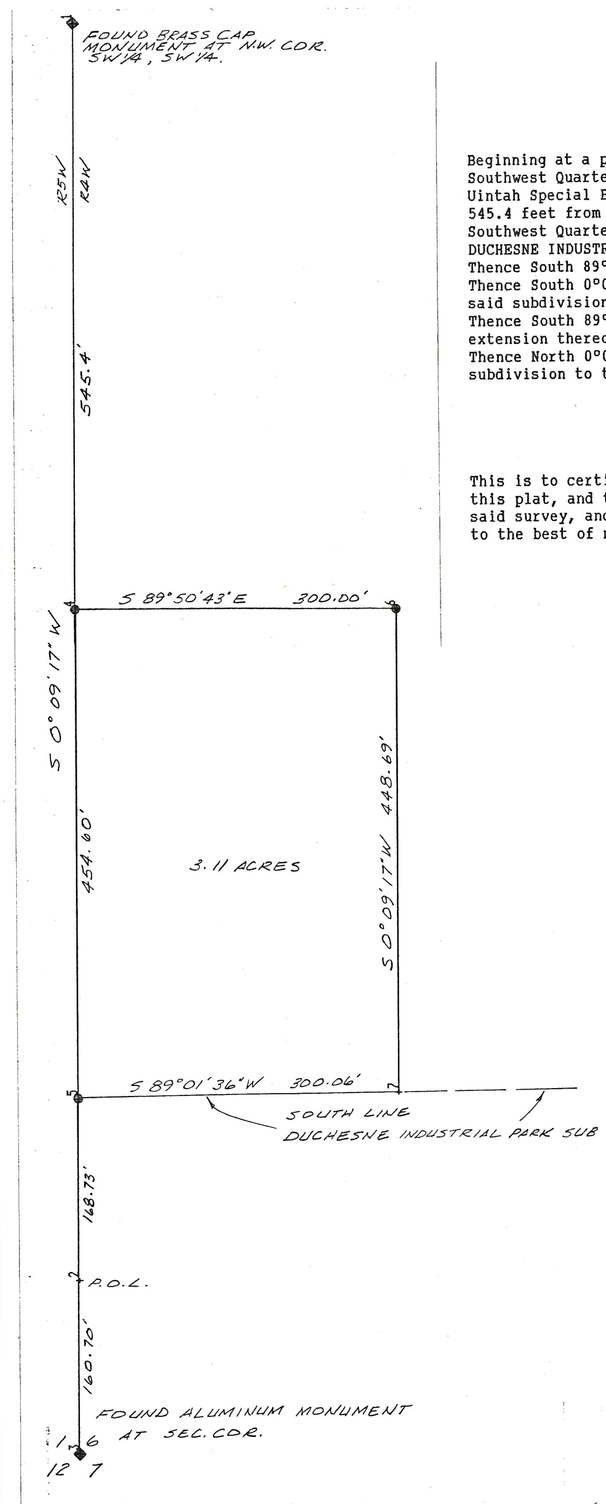

PROPERTY DESCRIPTION

Beginning at a point on the West line of the Southwest Quarter of the Southwest Quarter of Section 6, Township 4 South, Range 4 West of the Uintah Special Base and Meridian, said point being South 0°09'17" West 545.4 feet from the Northwest Corner of said Southwest Quarter of said Southwest Quarter, said point also being on the West line of the DUCHESNE INDUSTRIAL PARK subdivision;
Thence South 89°50'43" East 300.00 feet;
Thence South 0°09'17" West 448.69 feet to the South line of Lot 12 of said subdivision;
Thence South 89°01'36" West 300.06 feet along said South line and extension thereof to the Southwest Corner of Lot 11, said subdivision;
Thence North 0°09'17" East 454.60 feet along said West line of said subdivision to the Point of Beginning, containing 3.11 acres.

SURVEYOR'S CERTIFICATE

This is to certify that I have surveyed the parcel of land shown on this plat, and that the monuments indicated were found or set during said survey, and that this plat accurately represents said survey to the best of my knowledge.

Jerry D. Allred

Jerry D. Allred, Registered Land Surveyor, Cert. No. 3817 (Utah)

REGISTERED LAND SURVEYOR
No. 3817
JERRY D. ALLRED
STATE OF UTAH

NORTH

1"=100'

7 Nov '88 88-100-019
9/27/89 Duch Co Sur File # 58

JERRY D. ALLRED & ASSOCIATES
Surveying & Engineering Consultants
121 North Center Street
P.O. Drawer C
DUCHESNE, UTAH 84021
(801) 738-5352