DRAWING NUMBER 2413

SAFCO PRODUCTS • NEW HOPE, MINNESOTA
REORDER BY PART NUMBER 6351
POSITION EDGE ON PRINT ON THIS LINE

DRAWING NUMBER

SAFCO PRODUCTS • NEW HOPE, MINNESOTA
REORDER BY PART NUMBER 6351
POSITION EDGE ON PRINT ON THIS LINE

NORTHWEST QUARTER SECTION 2, T4S, R8W

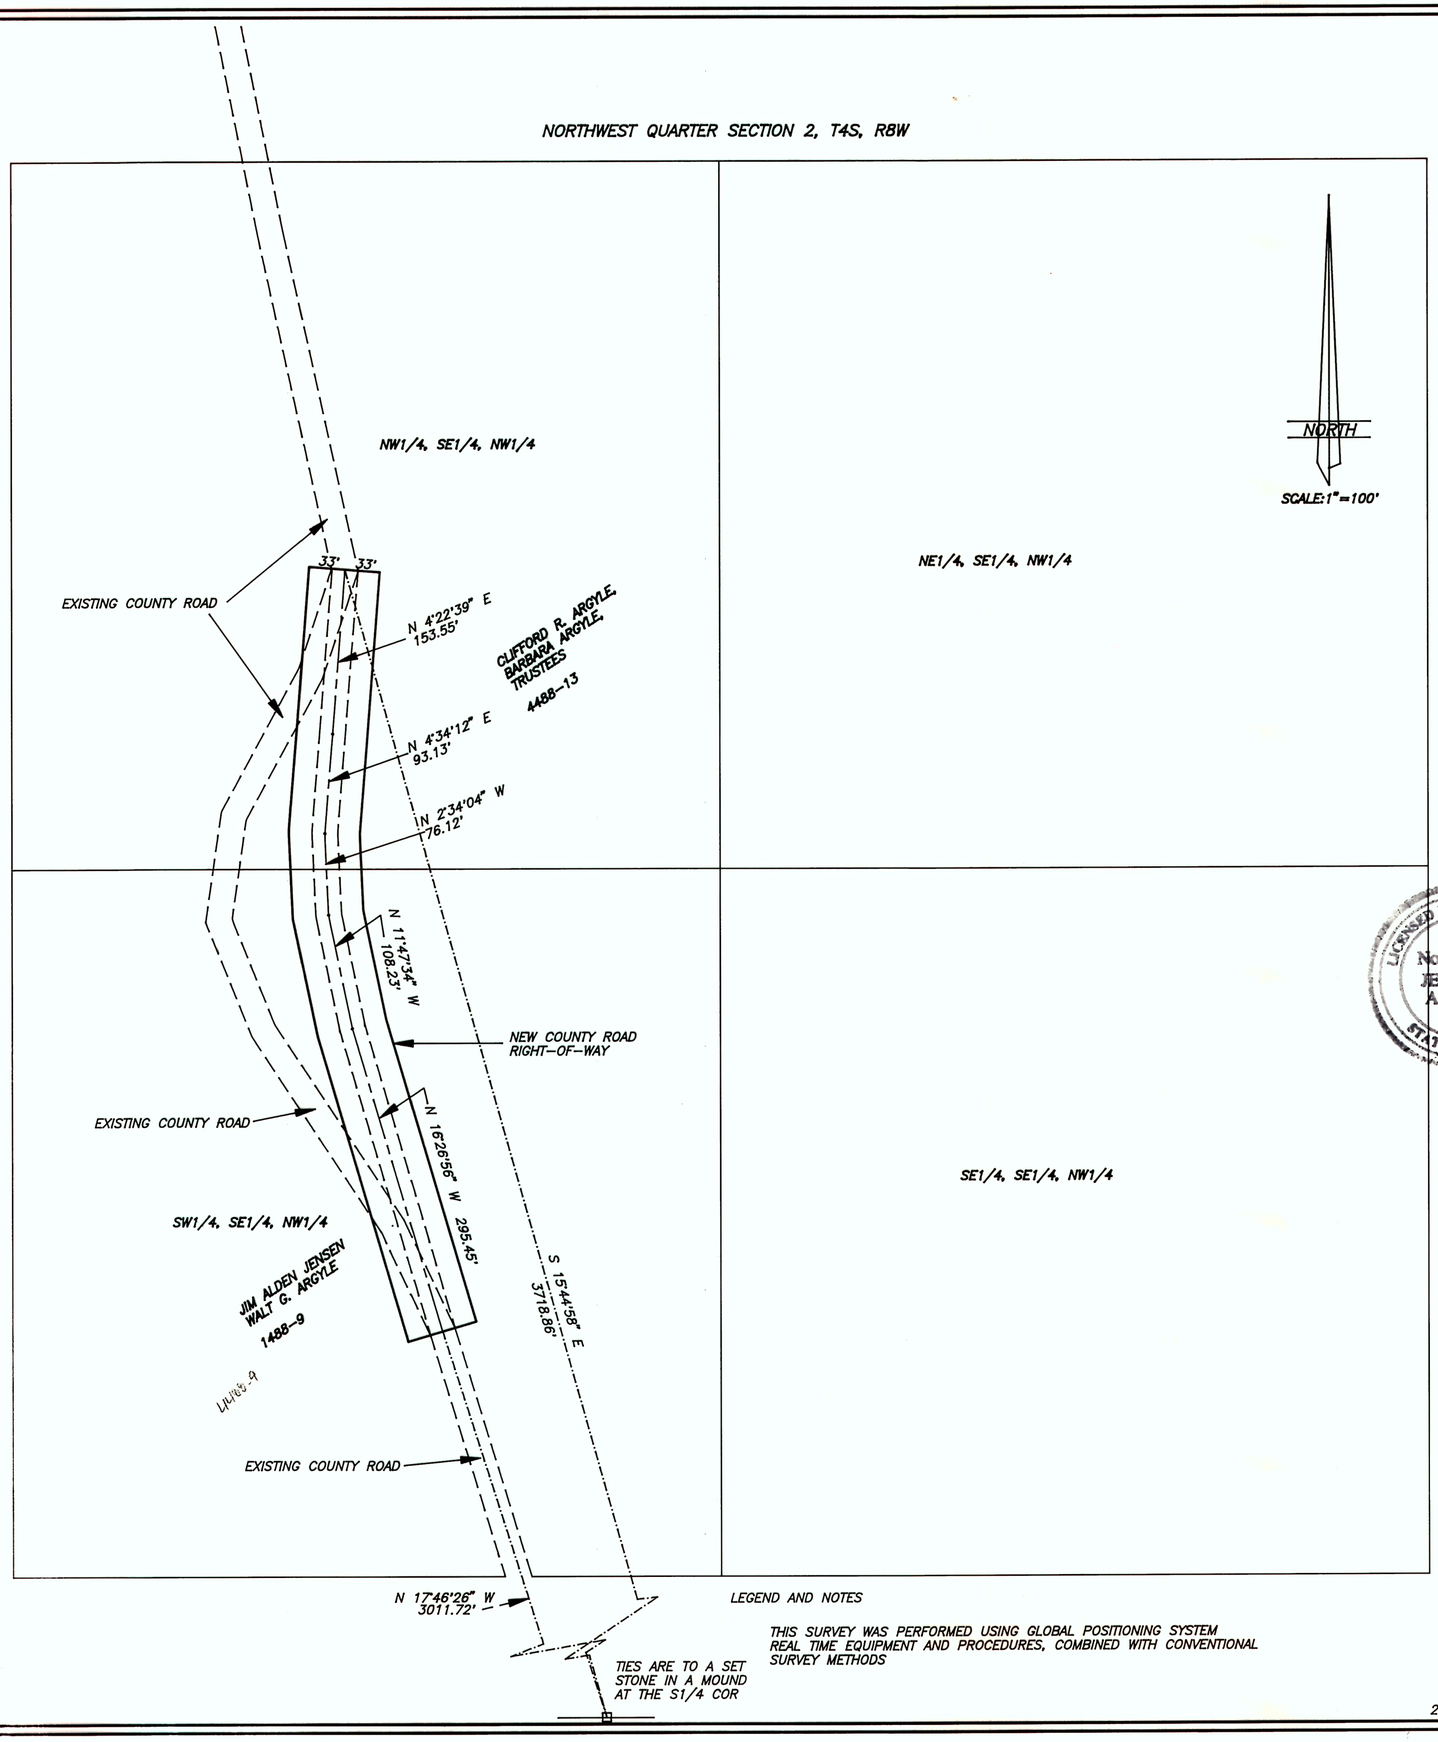

LEGEND AND NOTES

THIS SURVEY WAS PERFORMED USING GLOBAL POSITIONING SYSTEM REAL TIME EQUIPMENT AND PROCEDURES, COMBINED WITH CONVENTIONAL SURVEY METHODS

RIGHT-OF-WAY SURVEY

DUCHESNE COUNTY

SECTION 2, TOWNSHIP 4 SOUTH, RANGE 8 WEST UINTAH SPECIAL BASE AND MERIDIAN

OWNER'S DEDICATION

Know all men by these presents: that we the undersigned, warrant ownership of the tract of land shown hereon, in Section 2, Township 4 South, Range 8 West of the Uintah Special Base and Meridian, and do hereby dedicate to the perpetual use of the public the parcel of land shown on this plat as New County Road Right-of-Way.

Landowner's Signature	Date acknowledged To Notary	Notary Initials
[signature]	12-9-96	VD
Walt G Argyle	12-9-96	VD
[signature]	12-9-96	VD
Barbara Argyle	12-9-96	VD

ACKNOWLEDGMENT

VALENE A DOYLE
Notary Public
STATE OF UTAH
My Comm. Expires JAN 30,1997
202 E STATE ST ROOSEVELT UT 84066

State of Utah
County of Duchesne

On the dates shown by each signature, personally appeared before me the signers of the above dedication who duly acknowledged to me that they did execute same.

My commission expires Jan 30, 1996 Valene Doyle
Notary Public

SURVEYOR'S CERTIFICATE

LICENSED LAND SURVEYOR No. 148951 JERRY D. ALLRED STATE OF UTAH

This is to certify that I have surveyed the right-of-way parcel shown on this plat and that said plat accurately represents said survey to the best of my knowledge.

Jerry D. Allred
Jerry D. Allred, Duchesne County
Surveyor, License No. 148951

COUNTY COMMISSION ACCEPTANCE

The dedication of the right-of-way parcel, shown on this plat as part of Duchesne County Road Number 15, accepted by the Board of County Commissioner this _____ day of _____ 1996.

Attest: _____ _____
County Clerk Chairman

_____ _____
Commissioner Commissioner

DUCHESNE COUNTY RECORDER'S CERTIFICATE

State of Utah
County of Duchesne

This is to certify that this plat was filed for recording in the county Recorder's Office on the 10 day of December 1996, at 11:19 AM o'clock and is duly recorded.
Book A272 page 777-778

Filing No. 317142

Carolyne Madsen
County Recorder

Duchesne County Surveyor's File # 2413

JERRY D. ALLRED AND ASSOCIATES
SURVEYING AND ENGINEERING CONSULTANTS
121 NORTH CENTER ST.--P.O. BOX 975
DUCHESNE, UTAH 84021
(801) 738-5352

21 NOV 1996 87-122-105