WESTERLY SECTION LINE SURVEY
SECTION 5, TOWNSHIP 5 SOUTH RANGE 6 WEST WEST, UINTA SPECIAL BASE AND MERIDIAN DUCHESNE COUNTY, UTAH

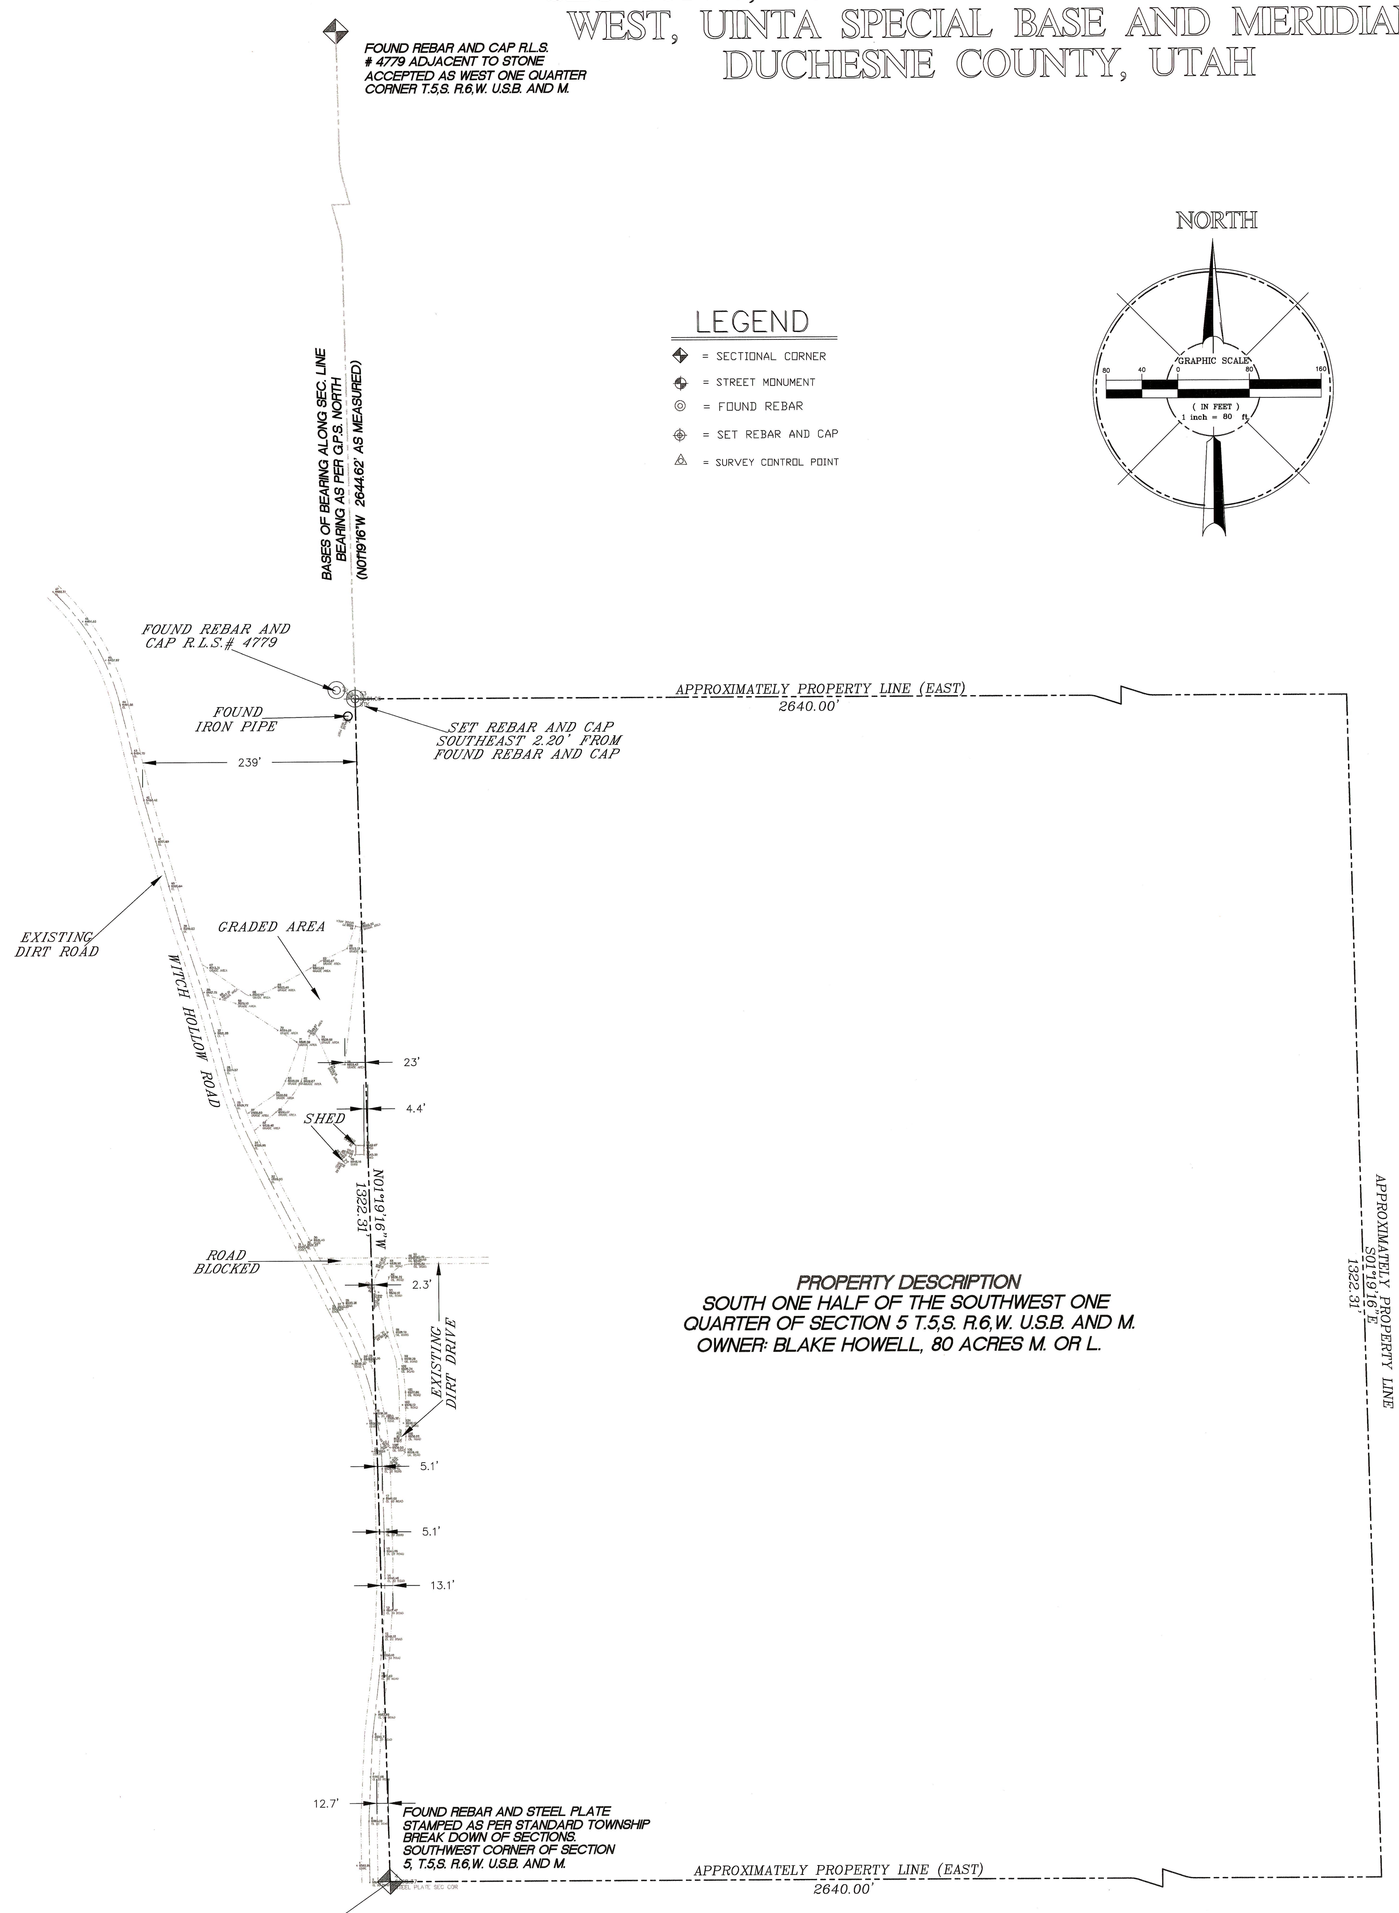

SURVEYOR'S NARRATIVE

This Survey was performed at the request of Blake Howell For the purpose to locate property lines and intended position of this lot. Also for the possible purpose of lot sales, future building and landscaping.

The basis of bearing was derived from the found sectional rebars along the westerly section line of section 5. The basis of bearing between these two section corners is (N 01°19'16" W 2644.62') as measured and per G.P.S. north, and previous surveys.

This survey utilized a 'state of the Art' GPS Satellite system. this survey was performed to establish the intended position of the westerly line of this property only as shown.

SURVEYOR'S CERTIFICATE

I, RICHARD K. JOHANSON, Do hereby certify that I am a Registered Land Surveyor and that I hold certificate No. 152956, as prescribed under the laws of the State of Utah and that I have made a survey of the tract of land shown on this plat, and that the same has been correctly surveyed as shown hereon.

Signature: Richard K. Johanson Date: JULY 19, 2000
Richard K. Johanson

COUNTY SURVEYOR'S FILE # 982

SHEET 1 OF 1

LOCATIONAL SURVEY OF ROAD AND WEST PROPERTY LINE

FOR: BLAKE HOWELL | DWG: WITCHHOLLOW.DWG. | JOB NO. L-00-164

DATE: JULY 19, 2000

SURVEYED BY: R.J.\S.J.
DRAWN BY: R.J.\S.J.

PROJECT SITE LOCATION
DUCHESNE COUNTY
SECTION 5
T.5,SO. R.6,W.
U.S.B.& M.

REVISIONS		
DATE	BY	COMMENTS

LAND DESIGN
WEST TOWN PLAZA SUITE 112B
2964 WEST 4700 SOUTH
W.V. CITY, UTAH 84118
(801) 460-0500
FAX: (801) 840-0527