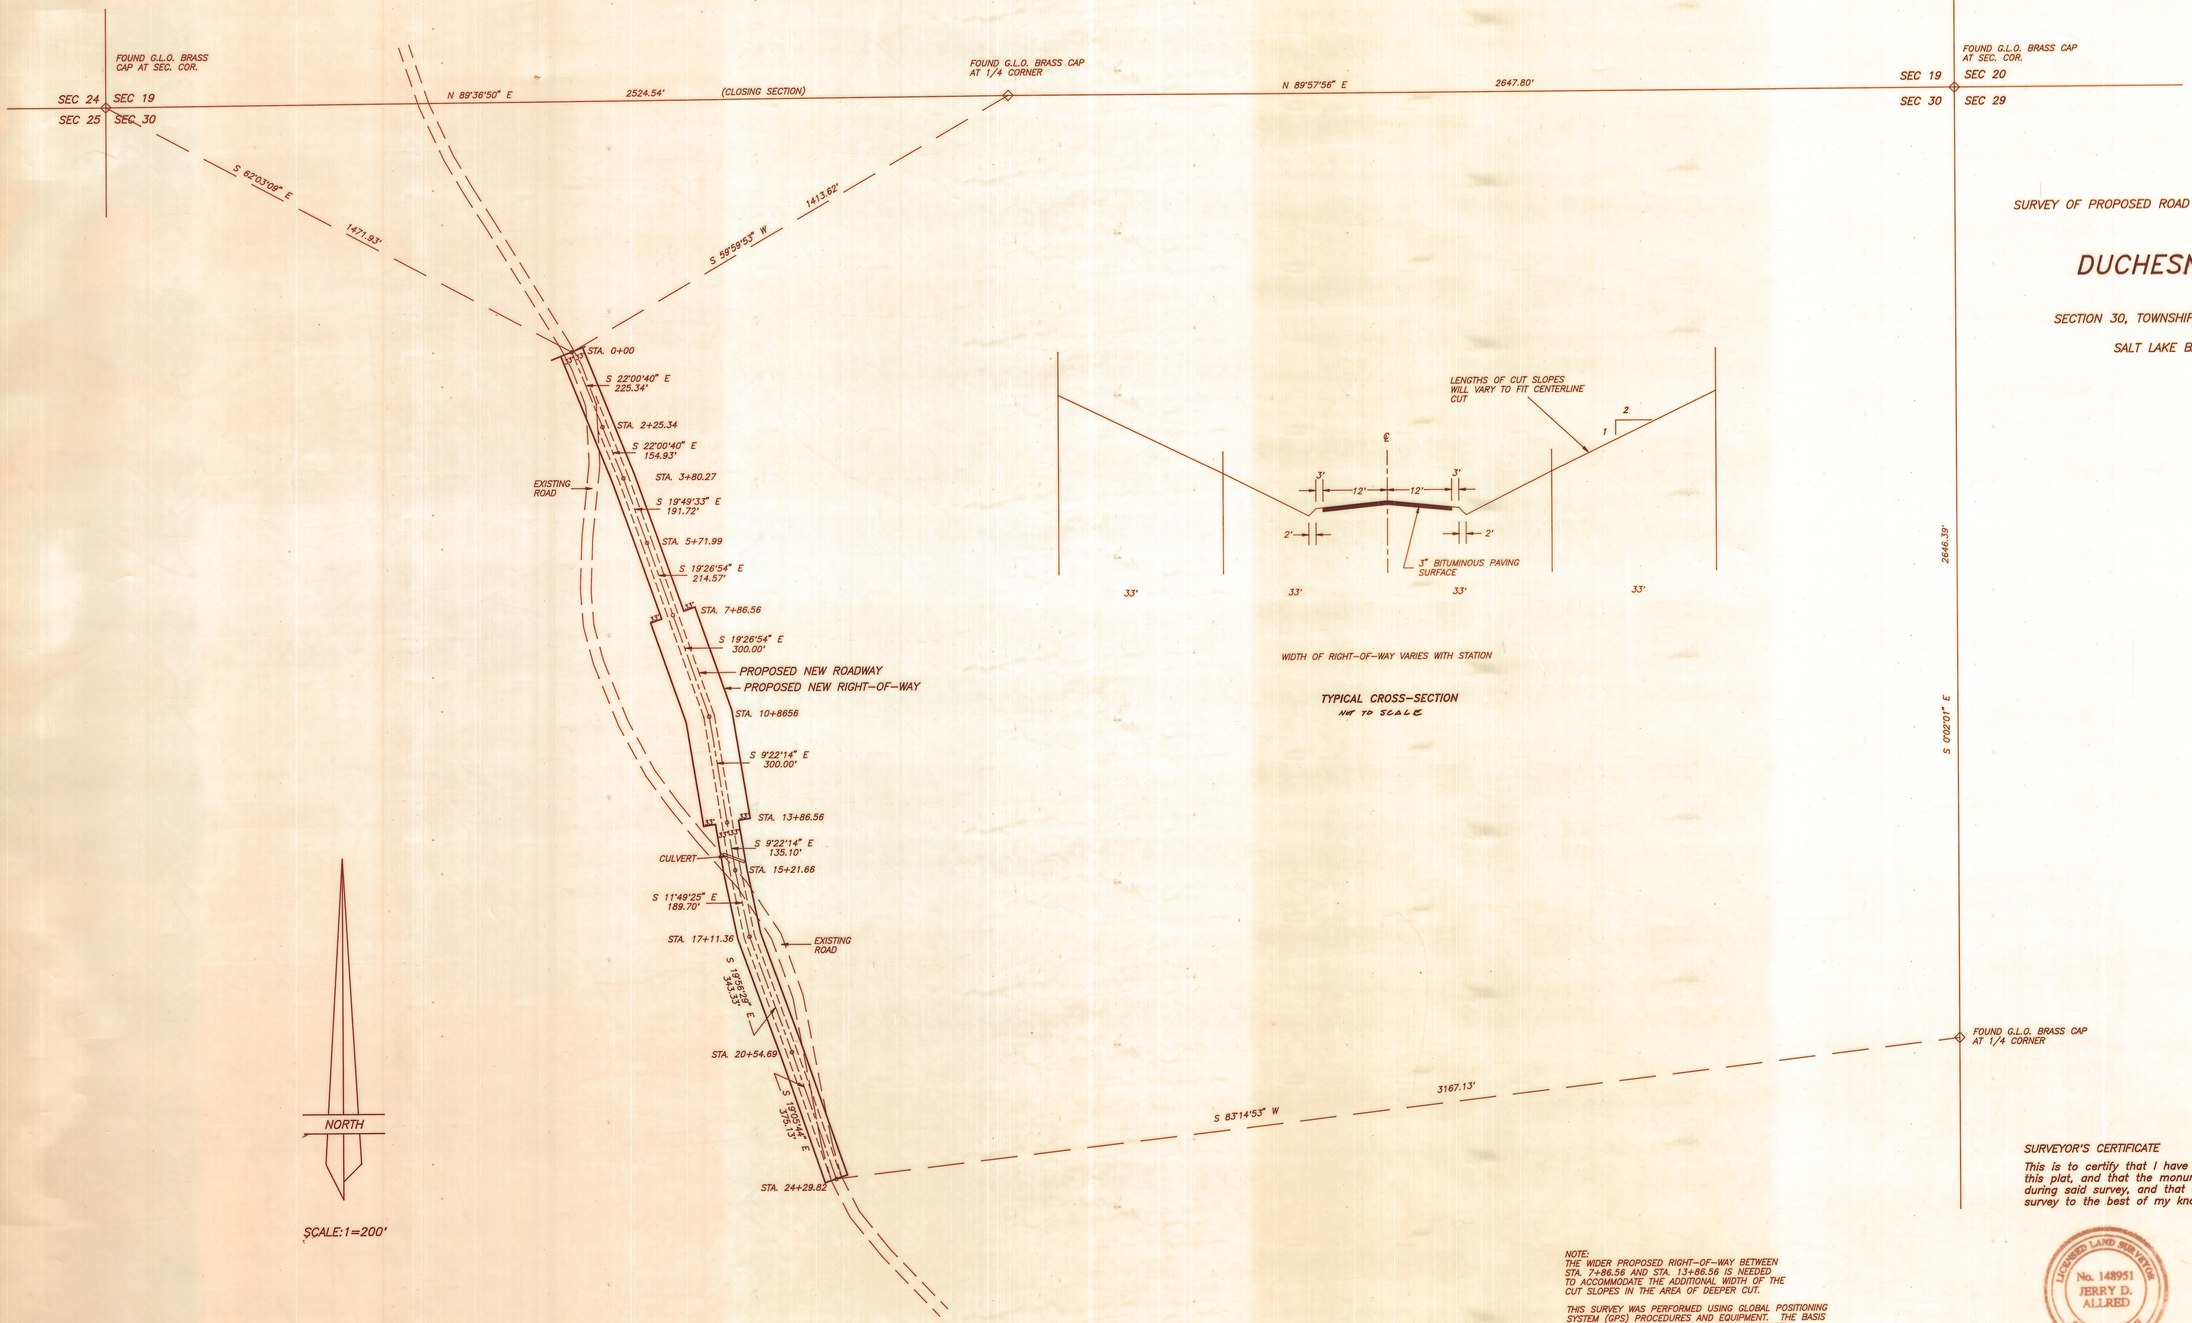

SURVEY OF PROPOSED ROAD RIGHT-OF-WAY REALIGNMENT FOR

DUCHESNE COUNTY

SECTION 30, TOWNSHIP 8 SOUTH, RANGE 17 EAST

SALT LAKE BASE AND MERIDIAN

NOTE:
THE WIDER PROPOSED RIGHT-OF-WAY BETWEEN STA. 7+86.56 AND STA. 13+86.56 IS NEEDED TO ACCOMMODATE THE ADDITIONAL WIDTH OF THE CUT SLOPES IN THE AREA OF DEEPER CUT.

THIS SURVEY WAS PERFORMED USING GLOBAL POSITIONING SYSTEM (GPS) PROCEDURES AND EQUIPMENT. THE BASIS OF BEARINGS FOR THIS SURVEY IS WGS84 NORTH.

SURVEYOR'S CERTIFICATE

This is to certify that I have surveyed the right-of-way shown on this plat, and that the monuments indicated were found or set during said survey, and that this plat accurately represents said survey to the best of my knowledge.

Jerry D. Allred

Jerry D. Allred, Licensed Land Surveyor
Certificate No. 148951

LICENSED LAND SURVEYOR
No. 148951
JERRY D. ALLRED
STATE OF UTAH

Duch Co Surveyor File No. 570

REV 18 FEB 1997
27 JAN 1997

87-122-106

JERRY D. ALLRED & ASSOCIATES
SURVEYING AND ENGINEERING CONSULTANTS
121 NORTH CENTER ST.--P.O. BOX 975
DUCHESNE, UTAH 84021
(801) 738-5352